SUMMERTOWN METALS® LLC

3864 Summertown Highway
Summertown, TN 38483
Phone: (931) 796-1521
Email: info@summertownmetals.com

Riverview Cottage



SUMMERTOWN METALS LLC

Current Revision

Revision Table

Number	Date	Revised By	Description

Description: Media Cover Sheet

Project Type: House

Project Status: Not For Construction

Prepared For: Riverview Cottage

Project Address:

SUMMERTOWN METALS
3864 Summertown Hwy.
Summertown, TN 38483
Phone: (931) 796-1521
www.summertownmetals.com

Date Issued: 9/10/26

Scale: NOT TO SCALE


Drawn By: JP

Checked By: CBP

Sheet: S.1

SUMMERTOWN METALS

THESE PLANS ARE THE SOLE PROPERTY OF SUMMERTOWN METALS, LLC. ANY UNAUTHORIZED REPRODUCTION OF THESE PLANS IS STRICTLY PROHIBITED.

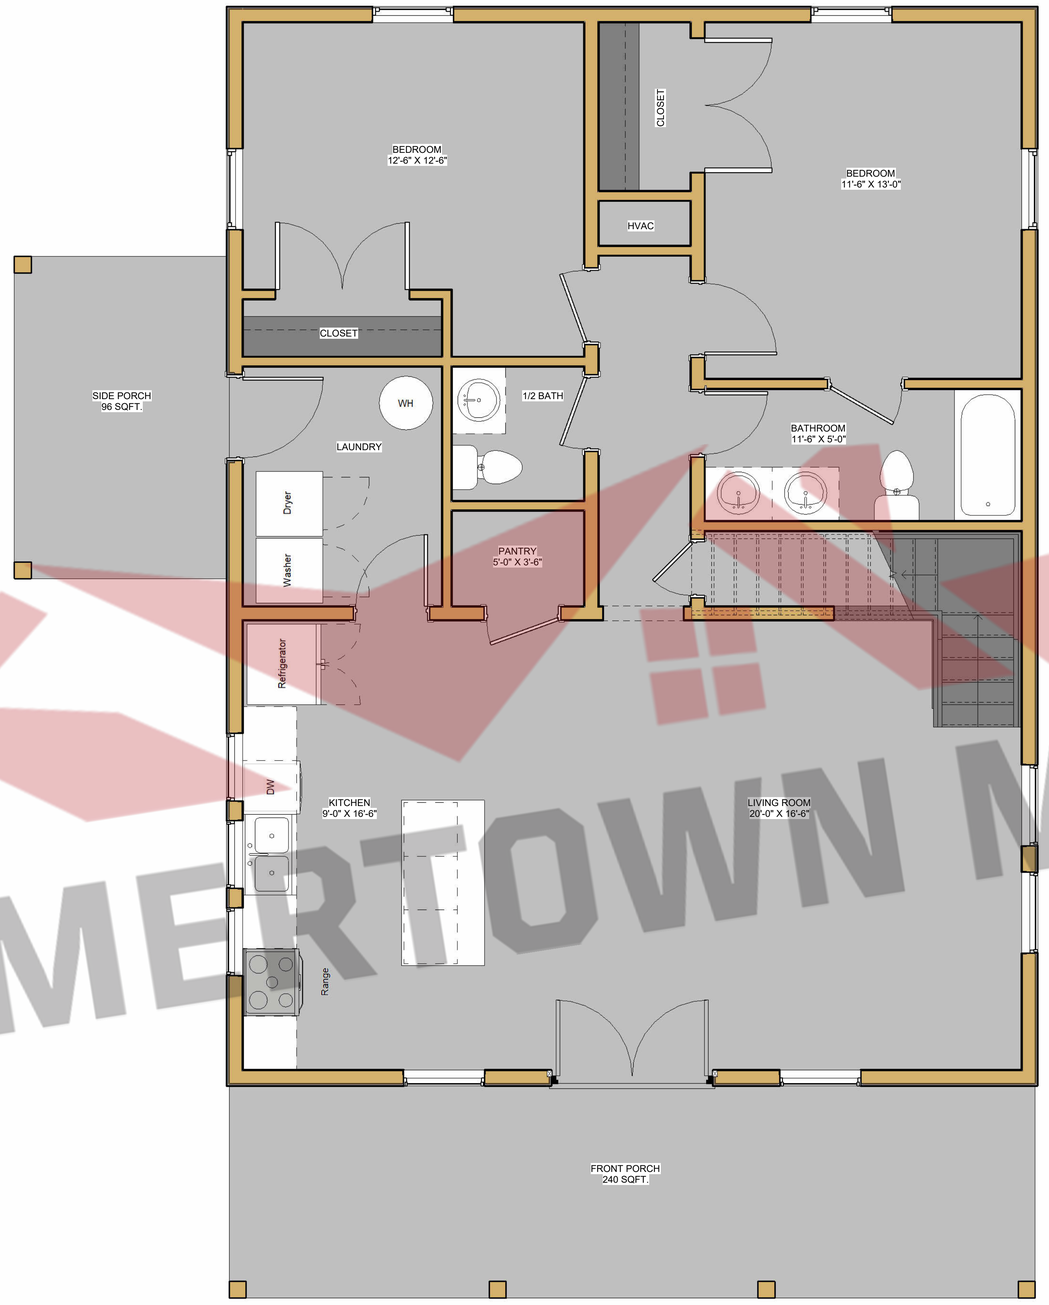

SQFT Schedule

Area	Name
96 SF	SIDE PORCH
240 SF	FRONT PORCH
516 SF	2ND FLOOR LIVING SPACE
1200 SF	1ST FLOOR LIVING SPACE

SUMMERTOWN METALS LLC

Current Revision

Revision Table

Number	Date	Revised By	Description

Description: 1st Floor Plan

Project Type: House

Project Status: Not For Construction

Prepared For:

Riverview Cottage

Project Address:

SUMMERTOWN METALS
3864 Summertown Hwy.
Summertown, TN 38483
Phone: (931) 796-1521
www.summertownmetals.com

Date Issued: 9/10/26


Scale: 3/8" = 1'-0"

Drawn By: JP

Checked By: CBP

Sheet: S.2

THESE PLANS ARE THE SOLE PROPERTY OF SUMMERTOWN METALS, LLC. ANY UNAUTHORIZED REPRODUCTION OF THESE PLANS IS STRICTLY PROHIBITED.

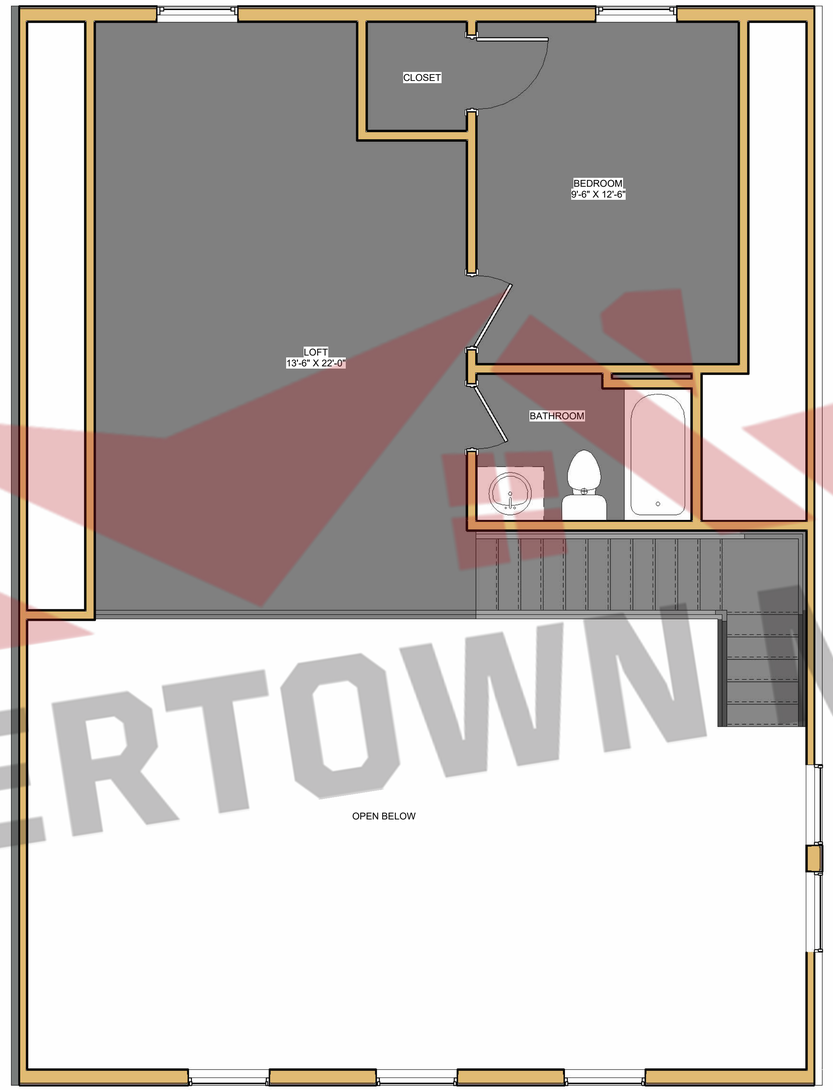

SUMMERTOWN METALS

Current Revision

Revision Table

Number	Date	Revised By	Description

Description: 2nd Floor Plan

Project Type: House

Project Status: Not For Construction

Prepared For: Riverview Cottage LLC

Project Address:

SUMMERTOWN METALS
3864 Summertown Hwy.
Summertown, TN 38483
Phone: (931) 796-1521
www.summertownmetals.com

Date Issued: 9/10/26

Scale: 3/8" = 1'-0"

Drawn By: JP

Checked By: CBP

Sheet: S.3

THESE PLANS ARE THE SOLE PROPERTY OF SUMMERTOWN METALS, LLC. ANY UNAUTHORIZED REPRODUCTION OF THESE PLANS IS STRICTLY PROHIBITED.

NOTE: THE GENERAL CONTRACTOR SHALL BE SOLELY RESPONSIBLE FOR ENSURING THAT ALL STRUCTURES SHALL BE CONSTRUCTED IN ACCORDANCE WITH ANY AND ALL APPLICABLE LOCAL CODE REQUIREMENTS.





SUMMERTOWN METALS LLC

Current Revision

Revision Table

Number	Date	Revised By	Description

Description: Elevations

Project Type: House

Project Status: Not For Construction

Prepared For: Riverview Cottage

Project Address:

SUMMERTOWN METALS
3864 Summertown Hwy.
Summertown, TN 38483
Phone: (931) 796-1521
www.summertownmetals.com

Date Issued: 9/10/26

Scale: 1/4" = 1'-0"

Drawn By: JP

Checked By: CBP

Sheet: S.4

THESE PLANS ARE THE SOLE PROPERTY OF SUMMERTOWN METALS, LLC. ANY UNAUTHORIZED REPRODUCTION OF THESE PLANS IS STRICTLY PROHIBITED.

NOTE: THE GENERAL CONTRACTOR SHALL BE SOLELY RESPONSIBLE FOR ENSURING THAT ALL STRUCTURES SHALL BE CONSTRUCTED IN ACCORDANCE WITH ANY AND ALL APPLICABLE LOCAL CODE REQUIREMENTS.





SUMMERTOWN METALS LLC

Current Revision

Revision Table

Number	Date	Revised By	Description

Description: Elevations

Project Type: House

Project Status: Not For Construction

Prepared For: Riverview Cottage

Project Address:

SUMMERTOWN METALS
3864 Summertown Hwy.
Summertown, TN 38483
Phone: (931) 796-1521
www.summertownmetals.com

Date Issued: 9/10/26

Scale: 1/4" = 1'-0"


Drawn By: JP

Checked By: CBP

Sheet: S.5

THESE PLANS ARE THE SOLE PROPERTY OF SUMMERTOWN METALS, LLC. ANY UNAUTHORIZED REPRODUCTION OF THESE PLANS IS STRICTLY PROHIBITED.



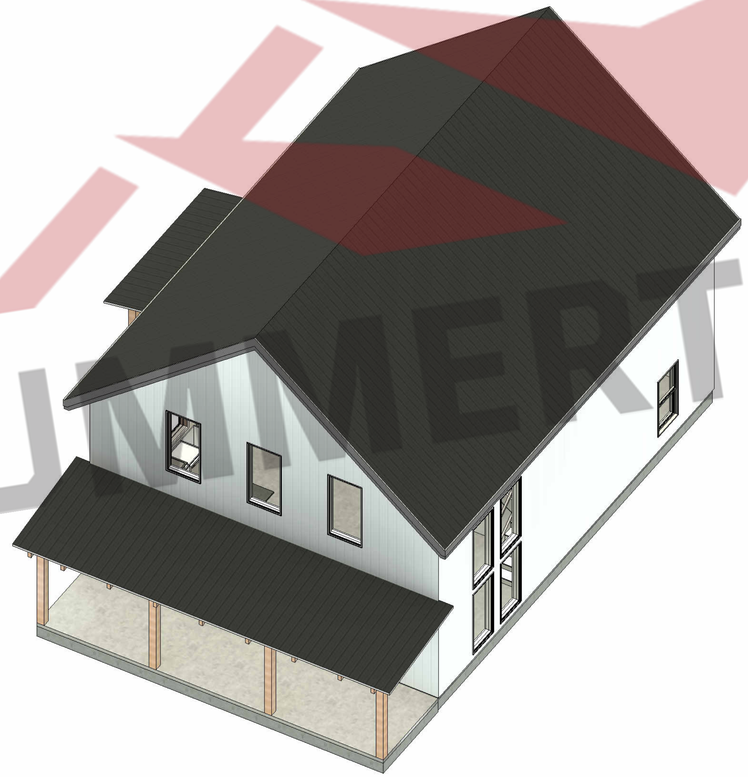



SUMMERTOWN METALS LLC

Current Revision

Revision Table

Number	Date	Revised By	Description

Description: 3D Views

Project Type: House

Project Status: Not For Construction

Prepared For: Riverview Cottage

Project Address:

SUMMERTOWN METALS
3864 Summertown Hwy.
Summertown, TN 38483
Phone: (931) 796-1521
www.summertownmetals.com

Date Issued: 9/10/26

Scale:

Drawn By: JP

Checked By: CBP

Sheet: S.6

THESE PLANS ARE THE SOLE PROPERTY OF SUMMERTOWN METALS, LLC. ANY UNAUTHORIZED REPRODUCTION OF THESE PLANS IS STRICTLY PROHIBITED.