SUMMERTOWN METALS

3864 Summertown Highway
Summertown, TN 38483
Phone: (931) 796-1521
Email: info@summertownmetals.com

Drawings Prepared For:

Creekside Special

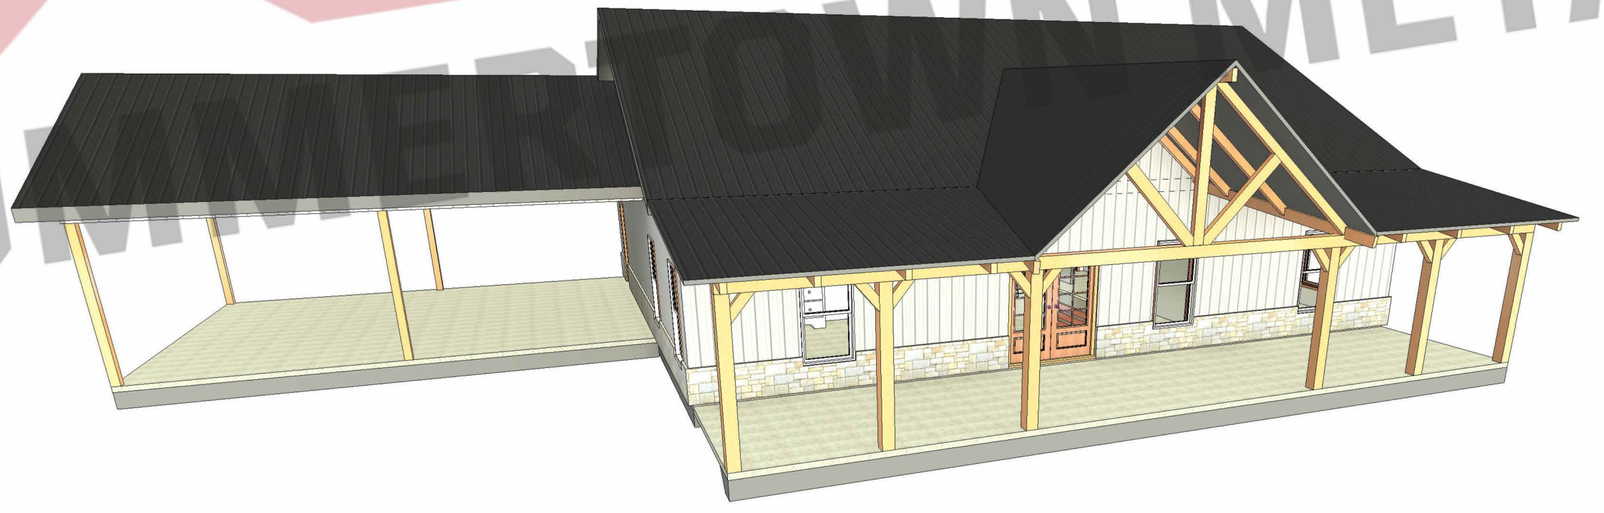

SUMMERTOWN METALS LLC

Current Revision

Revision Table

Number	Date	Revised By	Description

Description: Cover Sheet & General Notes

Project Type: NOT FOR CONSTRUCTION

Project Status:

Prepared For: Creekside Special

Project Address:

SUMMERTOWN METALS
3864 Summertown Hwy.
Summertown, TN 38483
Phone: (931) 796-1521
www.summertownmetals.com

Date Issued: 12/26/24

Scale: NOT TO SCALE

Drawn By: CBP

Checked By: RAW

Sheet: S.1

SUMMERTOWN METALS THESE PLANS ARE THE SOLE PROPERTY OF SUMMERTOWN METALS, LLC. ANY UNAUTHORIZED REPRODUCTION OF THESE PLANS IS STRICTLY PROHIBITED. SUMMERTOWN METALS

AREAS:	SQ FOOTAGE:
1st FLOOR LIVING SPACE	1,920 SQFT
FRONT PORCH	480 SQFT
BACK PORCH	120 SQFT
CARPORT	720 SQFT

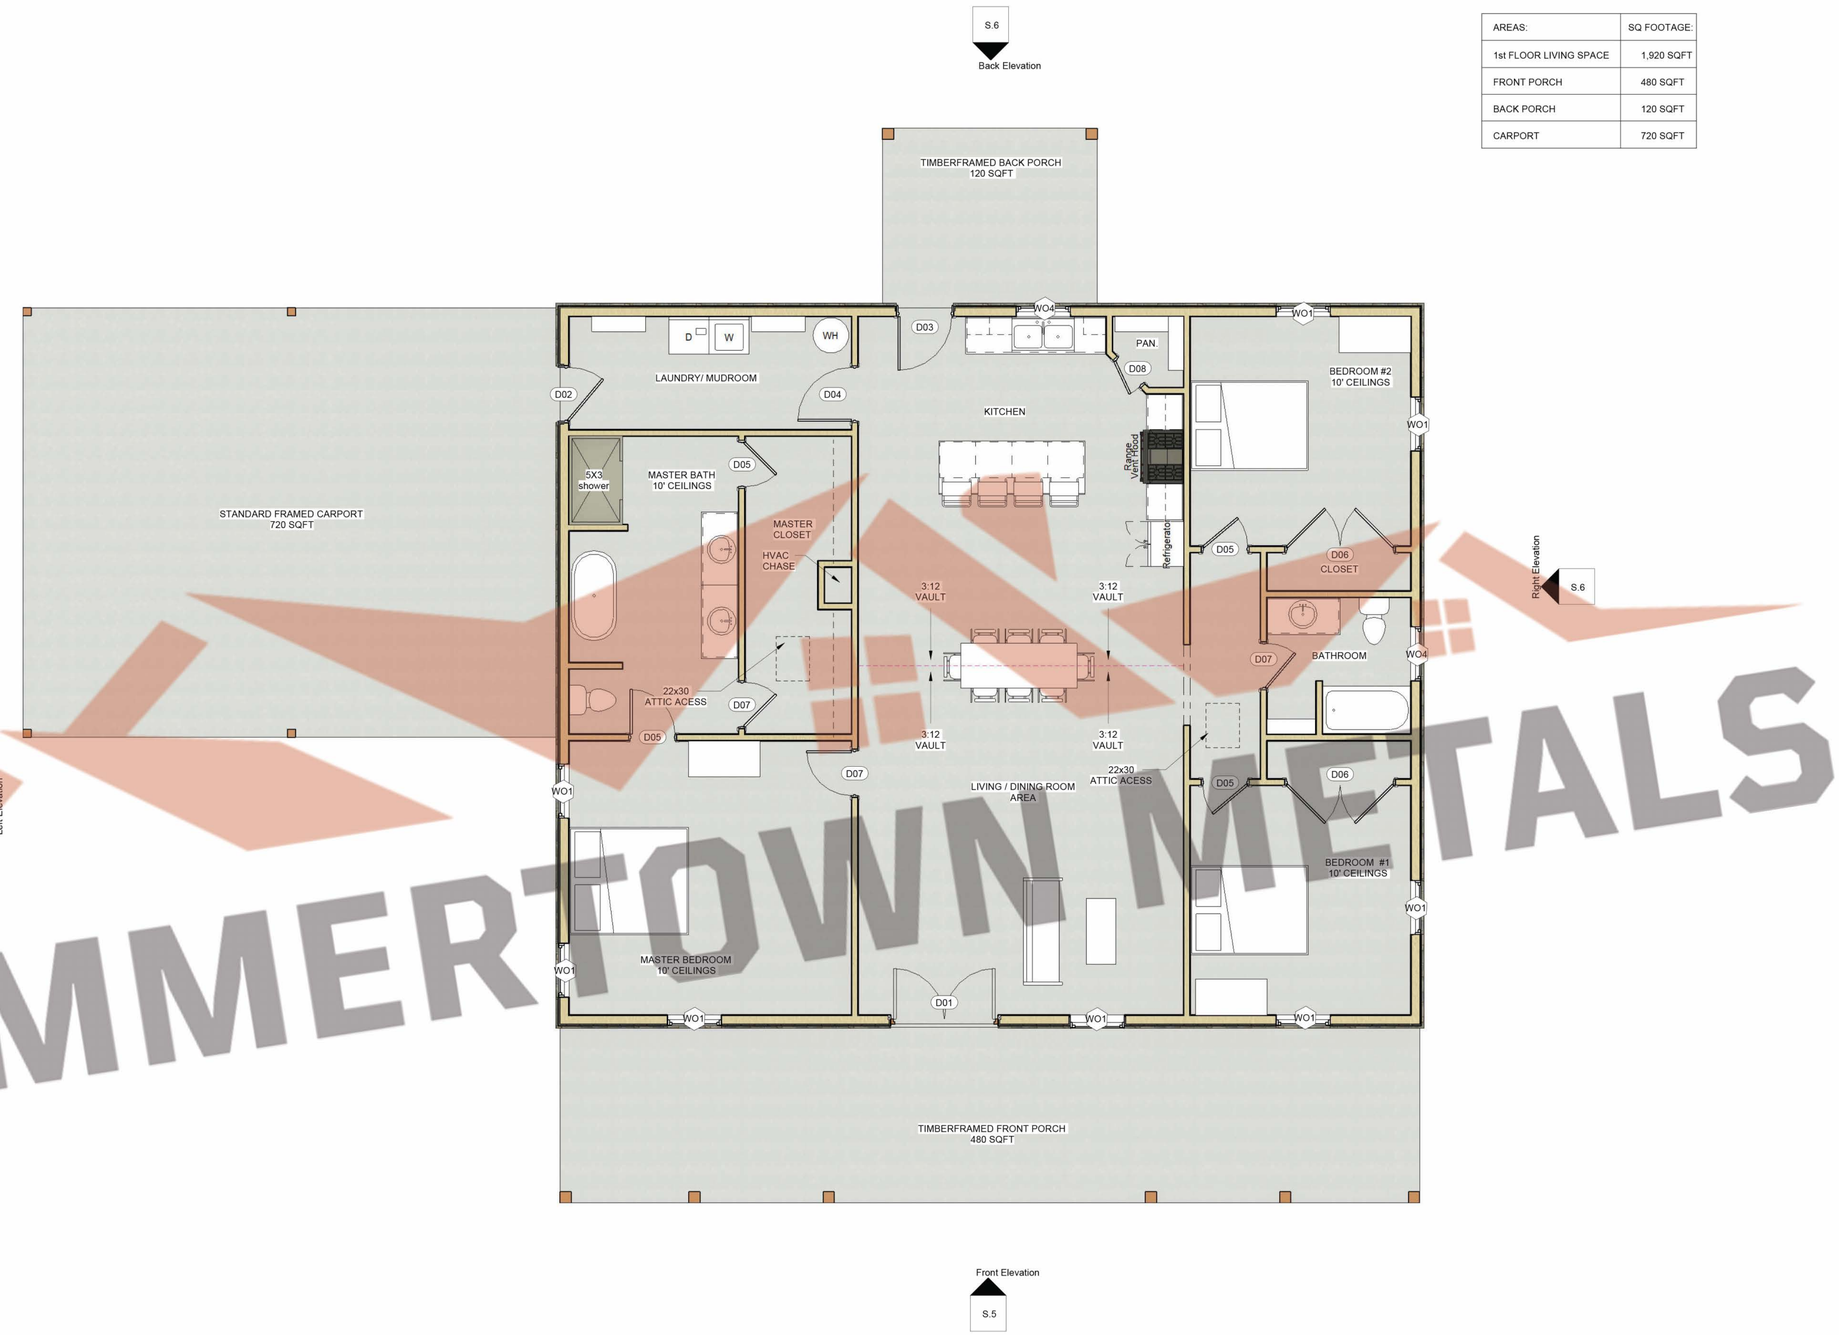

1 Floor Plan
1/4" = 1'-0"

SUMMERTOWN METALS LLC

Current Revision

Revision Table

Number	Date	Revised By	Description

Description: Floor Plan

Project Type: NOT FOR CONSTRUCTION

Project Status:

Prepared For: Creekside Special LLC

Project Address:

SUMMERTOWN METALS
3864 Summertown Hwy.
Summertown, TN 38483
Phone: (931) 796-1521
www.summertownmetals.com

Date Issued: 12/26/24

Scale: As indicated

Drawn By: CBP

Checked By: RAW

Sheet: S.3

THESE PLANS ARE THE SOLE PROPERTY OF SUMMERTOWN METALS, LLC. ANY UNAUTHORIZED REPRODUCTION OF THESE PLANS IS STRICTLY PROHIBITED.

1 Front Elevation
3/8" = 1'-0"

2 Left Elevation
3/8" = 1'-0"

SUMMERTOWN METALS LLC

THESE PLANS ARE THE SOLE PROPERTY OF SUMMERTOWN METALS, LLC. ANY UNAUTHORIZED REPRODUCTION OF THESE PLANS IS STRICTLY PROHIBITED.

Current Revision

Number	Date	Revised By	Description
Revision Table			

Description: Elevations 1 & 2

Project Type: NOT FOR CONSTRUCTION

Project Status:

Prepared For: Creekside Spe... LLC

Project Address:

SUMMERTOWN METALS
3864 Summertown Hwy,
Summertown, TN 38483
Phone: (931) 796-1521
www.summertownmetals.com

Date Issued: 12/26/24

Scale: 3/8" = 1'-0"

Drawn By: CBP

Checked By: RAW

Sheet: S.5

1 Back Elevation
3/8" = 1'-0"

2 Right Elevation
3/8" = 1'-0"

SUMMERTOWN METALS LLC

Current Revision

Revision Table

Number	Date	Revised By	Description

Description: Elevations 3 & 4

Project Type: NOT FOR CONSTRUCTION

Project Status:

Prepared For: Creekside Special

Project Address:

SUMMERTOWN METALS
3864 Summertown Hwy.
Summertown, TN 38483
Phone: (931) 796-1521
www.summertownmetals.com

Date Issued: 12/26/24

Scale: 3/8" = 1'-0"

Drawn By: CBP

Checked By: RAW

Sheet: S.6

THESE PLANS ARE THE SOLE PROPERTY OF SUMMERTOWN METALS, LLC. ANY UNAUTHORIZED REPRODUCTION OF THESE PLANS IS STRICTLY PROHIBITED.

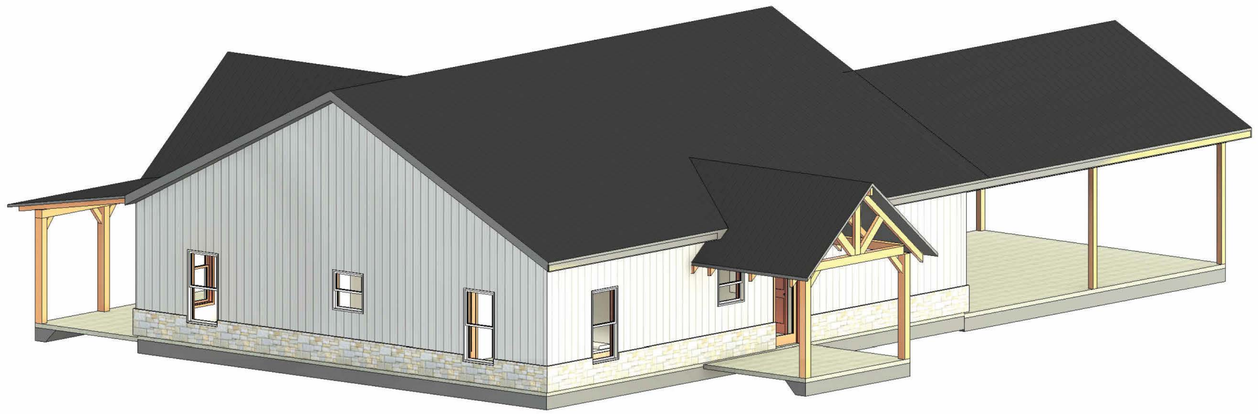

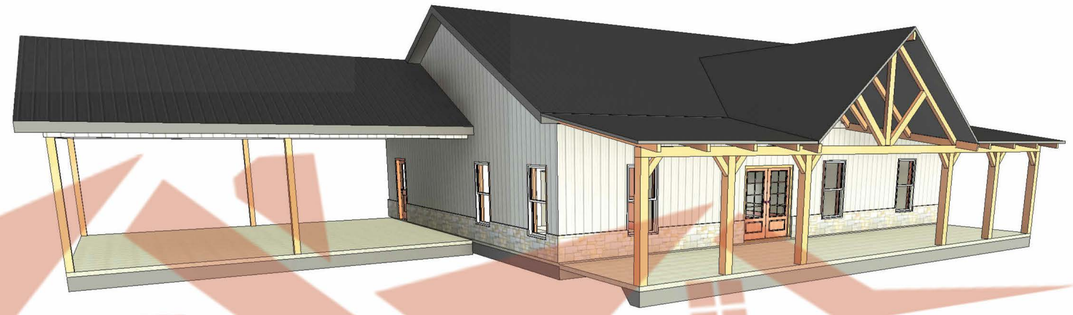

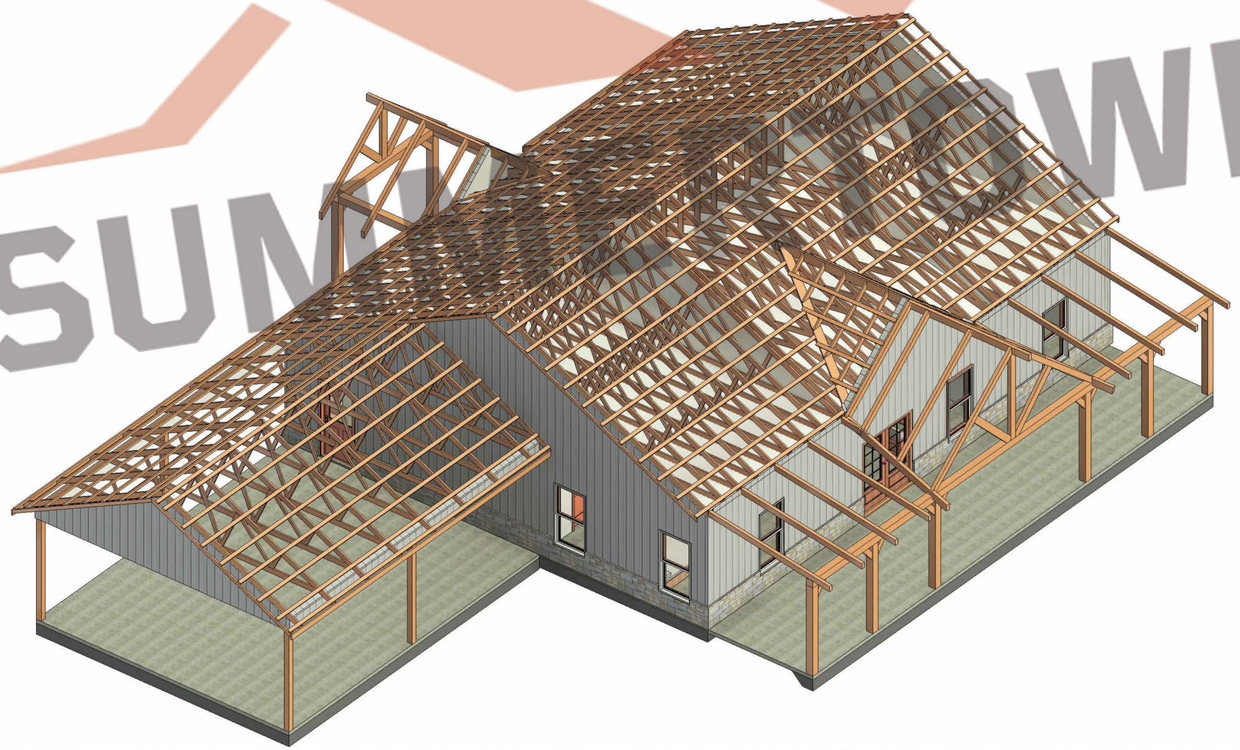

SUMMERTOWN METALS

THESE PLANS ARE THE SOLE PROPERTY OF SUMMERTOWN METALS, LLC. ANY UNAUTHORIZED REPRODUCTION OF THESE PLANS IS STRICTLY PROHIBITED.

Current Revision

Revision Table			
Number	Date	Revised By	Description

Description: 3d Views

Project Type: NOT FOR CONSTRUCTION

Project Status:

Prepared For: Creekside Special LLC

Project Address:

SUMMERTOWN METALS
3864 Summertown Hwy.
Summertown, TN 38483
Phone: (931) 796-1521
www.summertownmetals.com

Date Issued: 12/26/24

Scale:

Drawn By: CBP

Checked By: RAW

Sheet: S.8