SUMMERTOWN METALS

3864 Summertown Highway
Summertown, TN 38483
Phone: (931) 796-1521
Email: info@summertownmetals.com

Drawings Prepared For:

Frank's Barndominium

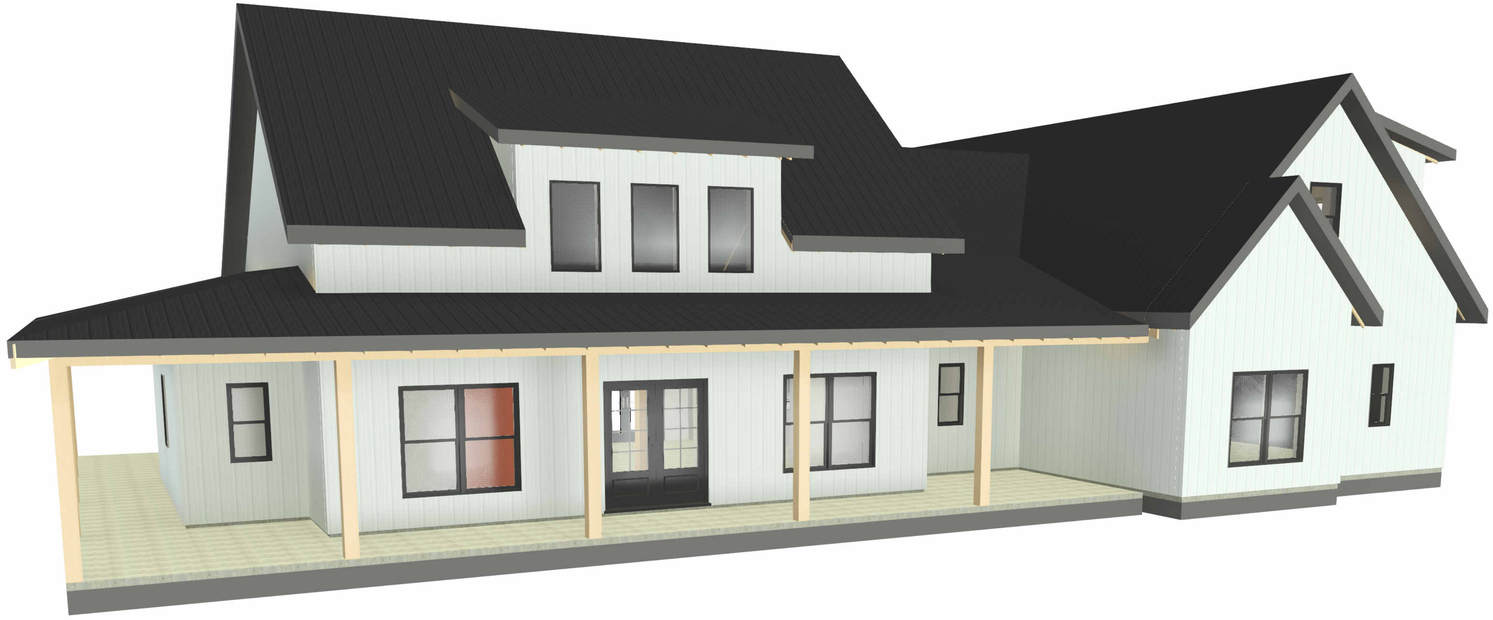

Current Revision

Revision Table			
Number	Date	Revised By	Description

Description: Cover Sheet & General Notes

Project Type: House & Garage

Project Status: Not For Construction

Prepared For: Frank's Barndominium

Project Address:

SUMMERTOWN METALS
3864 Summertown Hwy.
Summertown, TN 38483
Phone: (931) 796-1521
www.summertownmetals.com

Date Issued: 02/10/2026

Scale: NOT TO SCALE

Drawn By: RLD

Checked By: CBP

Sheet: S.1

SUMMERTOWN METALS THIS PLAN IS A DERIVATIVE VERSION OF THE HARRISON - 248 PLAN BY HOUSE PLAN ZONE, LLC. THIS PLAN IS USED UNDER A NON-TRANSFERABLE LICENSE SUMMERTOWN METALS

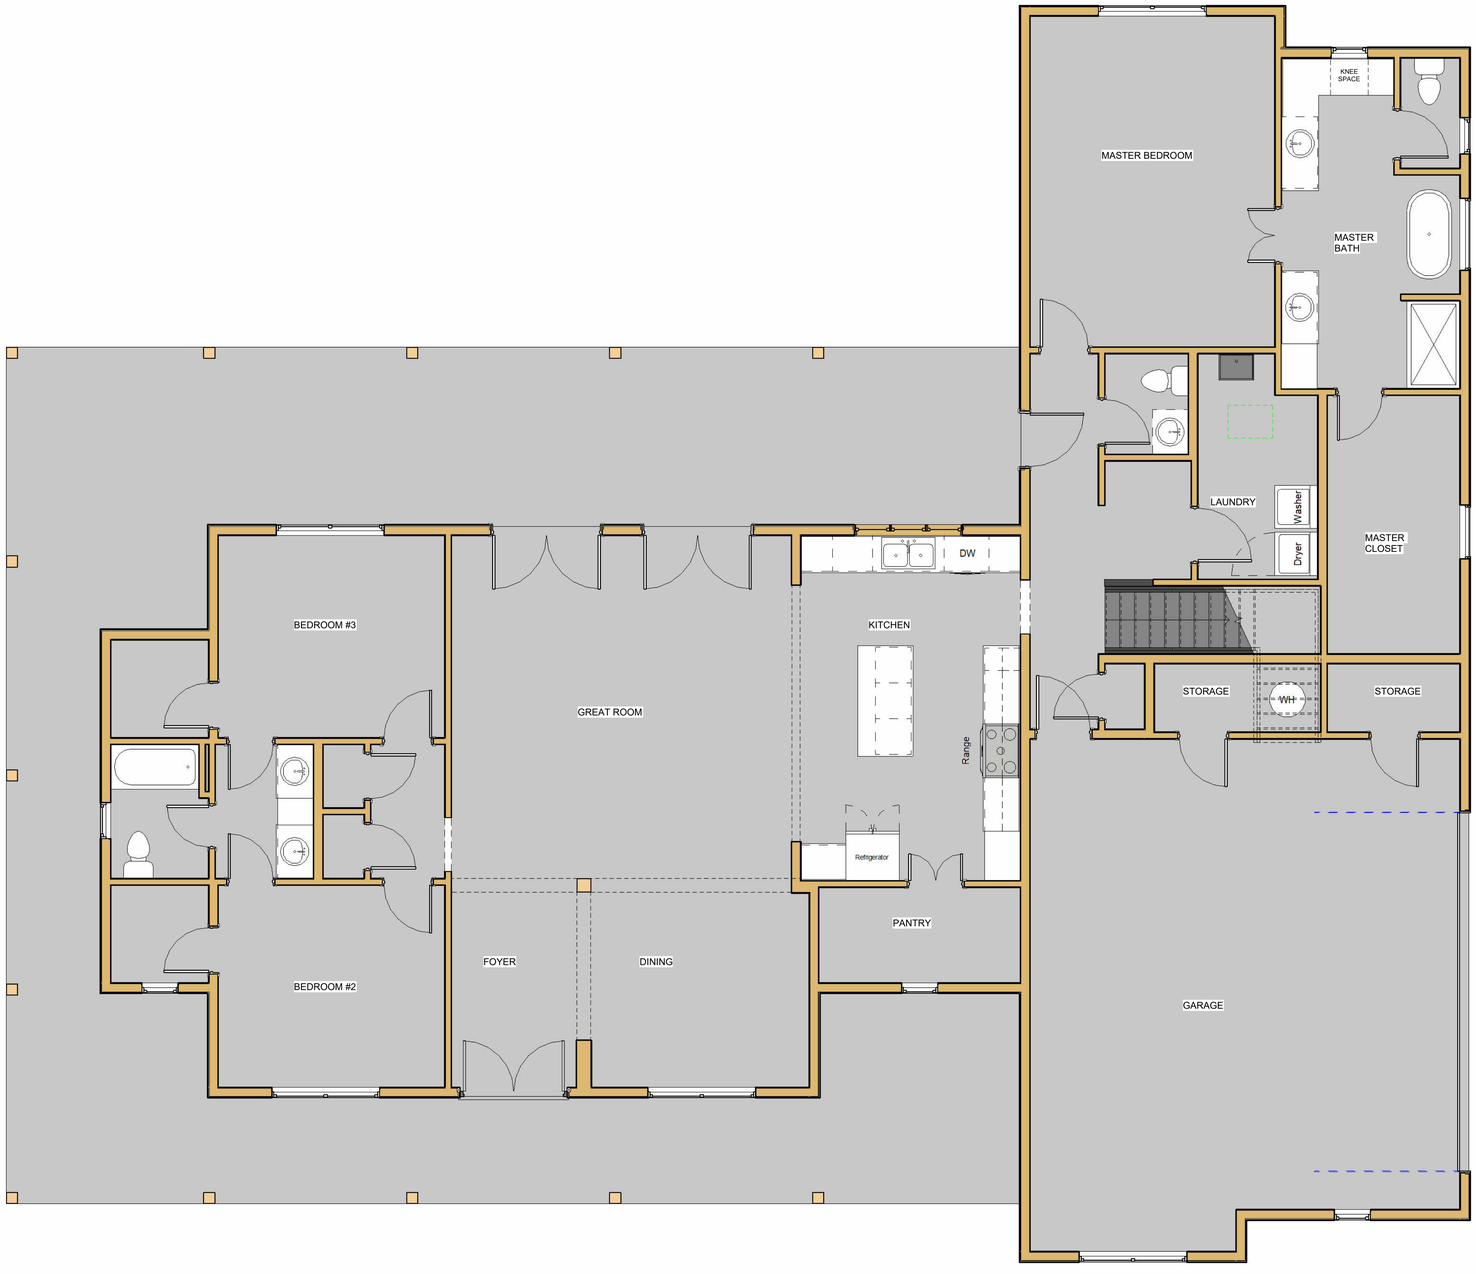

1 1st Floor Plan
1/4" = 1'-0"

THIS PLAN IS A DERIVATIVE VERSION OF THE HARRISON - 248 PLAN BY HOUSE PLAN ZONE, LLC. THIS PLAN IS USED UNDER A NON-TRANSFERABLE LICENSE

Current Revision

Number	Date	Revised By	Description

Revision Table

Description: 1st Floor Layout

Project Type: House & Garage

Project Status: Not For Construction

Prepared For: Frank's Barndominium

Project Address:

SUMMERTOWN METALS
3864 Summertown Hwy.
Summertown, TN 38483
Phone: (931) 796-1521
www.summertownmetals.com

Date Issued: 02/10/2026

Scale: 1/4" = 1'-0"

Drawn By: RLD

Checked By: CBP

Sheet: S.2

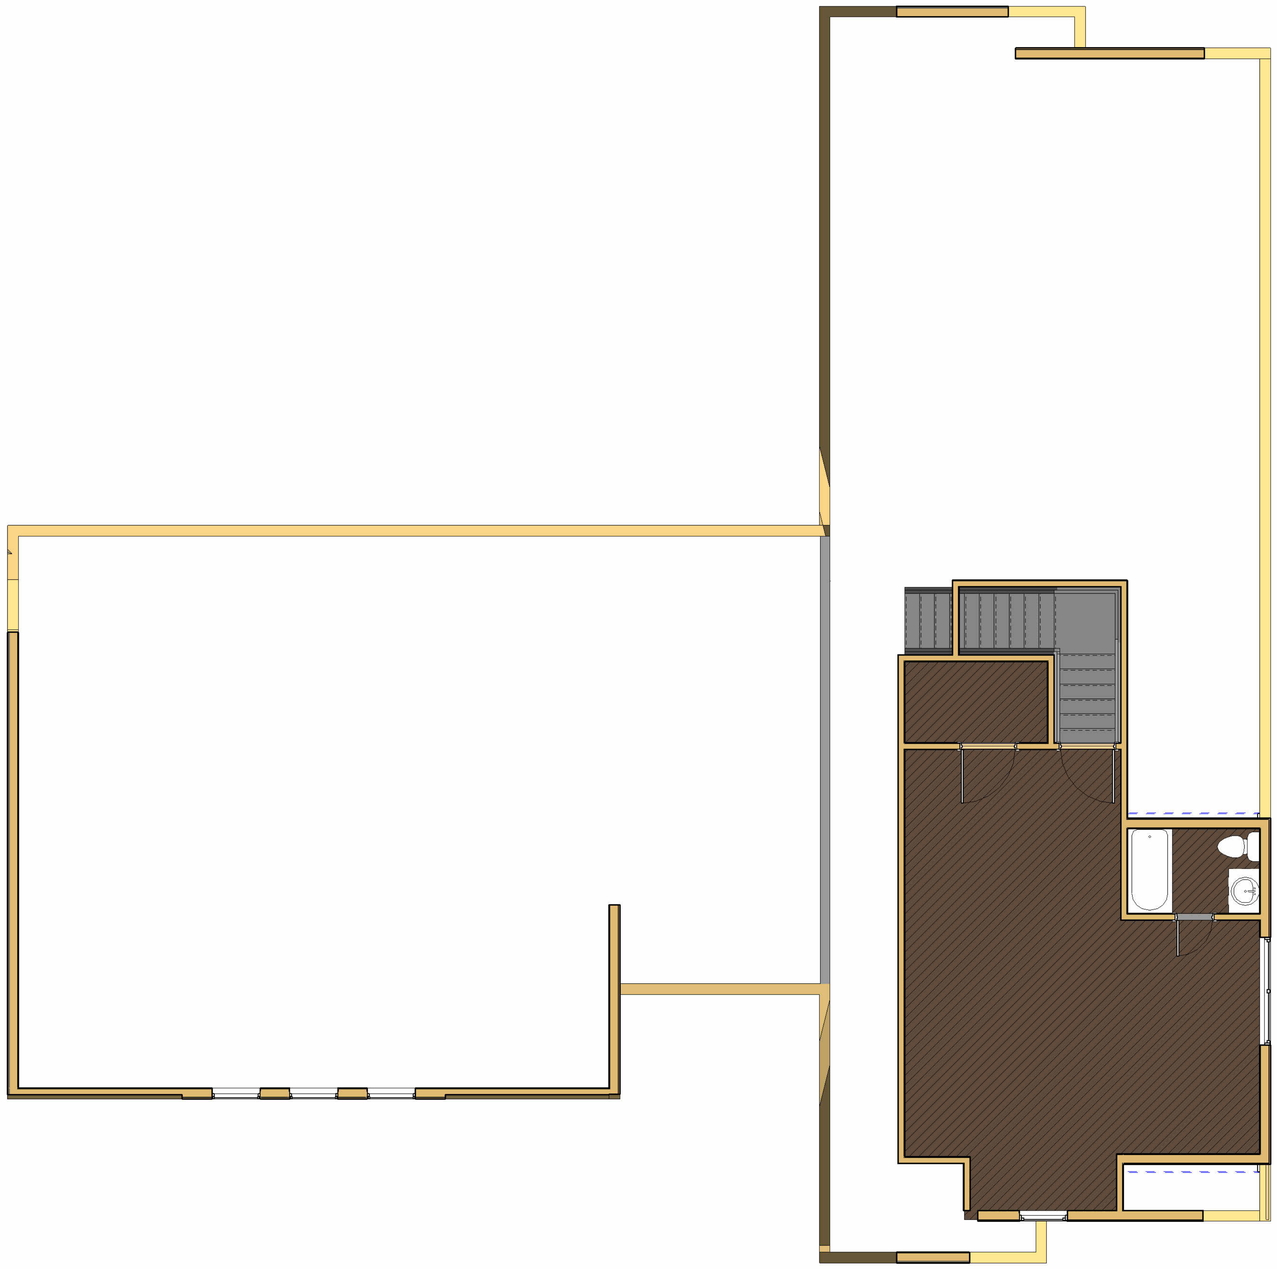

1 Bonus Room Floor Plan
1/4" = 1'-0"

THIS PLAN IS A DERIVATIVE VERSION OF THE HARRISON - 248 PLAN BY HOUSE PLAN ZONE, LLC. THIS PLAN IS USED UNDER A NON-TRANSFERABLE LICENSE

Current Revision

Revision Table

Number	Date	Revised By	Description

Description
Bonus Room Plan

Project Type
House & Garage

Project Status
Not For Construction

Prepared For
Frank's Barndominium

Project Address

SUMMERTOWN METALS
3864 Summertown Hwy.
Summertown, TN 38483
Phone: (931) 796-1521
www.summertownmetals.com

Date Issued
02/10/2026

Scale
1/4" = 1'-0"

Drawn By
RLD

Checked By
CBP

Sheet
S.3

1 Front Elevation
1/4" = 1'-0"

2 Back Elevation
1/4" = 1'-0"

THIS PLAN IS A DERIVATIVE VERSION OF THE HARRISON - 248 PLAN BY HOUSE PLAN ZONE, LLC. THIS PLAN IS USED UNDER A NON-TRANSFERABLE LICENSE

Current Revision

Revision Table

Number	Date	Revised By	Description

Description: Elevations

Project Type: House & Garage

Project Status: Not For Construction

Prepared For: Frank's Barndominium

Project Address:

SUMMERTOWN METALS
3864 Summertown Hwy.
Summertown, TN 38483
Phone: (931) 796-1521
www.summertownmetals.com

Date Issued: 02/10/2026

Scale: 1/4" = 1'-0"

Drawn By: RLD

Checked By: CBP

Sheet: S.4

1 Left Elevation
1/4" = 1'-0"

2 Right Elevation
1/4" = 1'-0"

THIS PLAN IS A DERIVATIVE VERSION OF THE HARRISON - 248 PLAN BY HOUSE PLAN ZONE, LLC. THIS PLAN IS USED UNDER A NON-TRANSFERABLE LICENSE

Current Revision

Revision Table

Number	Date	Revised By	Description

Description: Elevations

Project Type: House & Garage

Project Status: Not For Construction

Prepared For: Frank's Barndominium

Project Address:

SUMMERTOWN METALS
3864 Summertown Hwy.
Summertown, TN 38483
Phone: (931) 796-1521
www.summertownmetals.com

Date Issued: 02/10/2026

Scale: 1/4" = 1'-0"

Drawn By: RLD

Checked By: CBP

Sheet: S.5

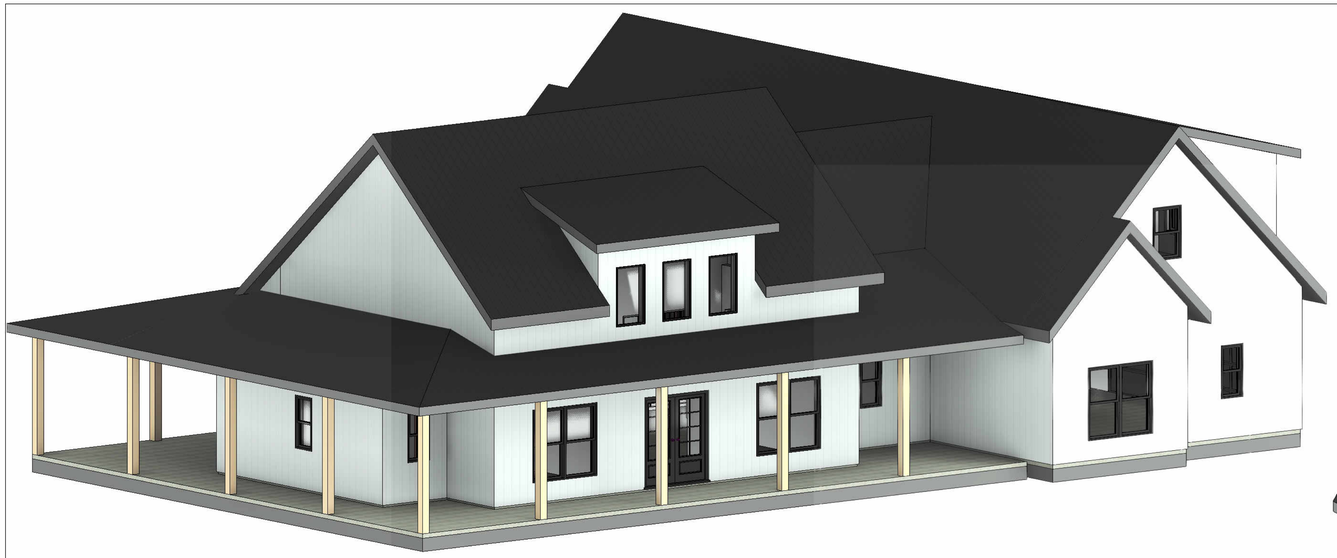

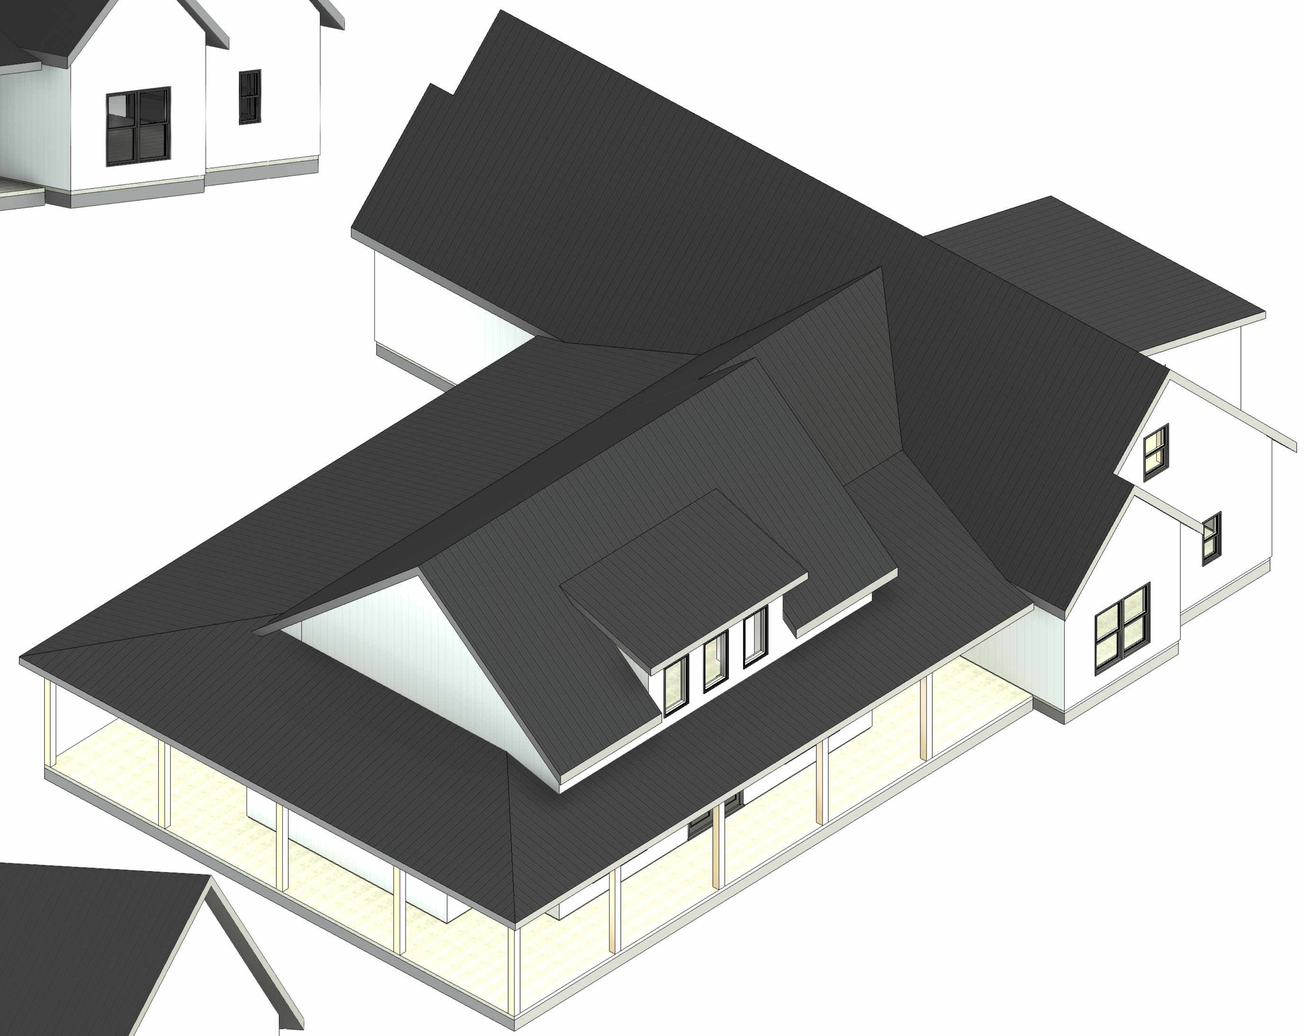

THIS PLAN IS A DERIVATIVE VERSION OF THE HARRISON - 248 PLAN BY HOUSE PLAN ZONE, LLC. THIS PLAN IS USED UNDER A NON-TRANSFERABLE LICENSE

Current Revision

Revision Table

Number	Date	Revised By	Description

Description: 3d Views

Project Type: House & Garage

Project Status: Not For Construction

Prepared For: Frank's Barndominium

Project Address:

SUMMERTOWN METALS
3864 Summertown Hwy.
Summertown, TN 38483
Phone: (931) 796-1521
www.summertownmetals.com

Date Issued: 02/10/2026

Scale:

Drawn By: RLD

Checked By: CBP

Sheet: S.6