SUMMERTOWN METALS

3864 Summertown Highway
Summertown, TN 38483
Phone: (931) 796-1521
Email: info@summertownmetals.com

Drawings Prepared For:

Heritage Oak

SUMMERTOWN METALS, LLC

SUMMERTOWN METALS

THESE PLANS ARE THE SOLE PROPERTY OF SUMMERTOWN METALS, LLC. ANY UNAUTHORIZED REPRODUCTION OF THESE PLANS IS STRICTLY PROHIBITED.

Current Revision

Revision Table

Number	Date	Revised By	Description

Description: Cover Sheet

Project Type: HOUSE & GARAGE

Project Status:

Prepared For: Heritage Oak

Project Address:

SUMMERTOWN METALS
3864 Summertown Hwy.
Summertown, TN 38483
Phone: (931) 796-1521
www.summertownmetals.com

Date Issued: 04/28/2026

Scale: NOT TO SCALE

Drawn By:

Checked By:

Sheet: S.1

SUMMERTOWN METALS LLC

Current Revision

Revision Table

Number	Date	Revised By	Description

Description: First Floor Plan

Project Type: HOUSE & GARAGE

Project Status:

Prepared For: Heritage Oak

Project Address:

SUMMERTOWN METALS
3864 Summertown Hwy.
Summertown, TN 38483
Phone: (931) 796-1521
www.summertownmetals.com

Date Issued: 04/28/2026

Scale: 1/4" = 1'-0"

Drawn By:

Checked By: CBP

Sheet: S.3

THESE PLANS ARE THE SOLE PROPERTY OF SUMMERTOWN METALS, LLC. ANY UNAUTHORIZED REPRODUCTION OF THESE PLANS IS STRICTLY PROHIBITED.

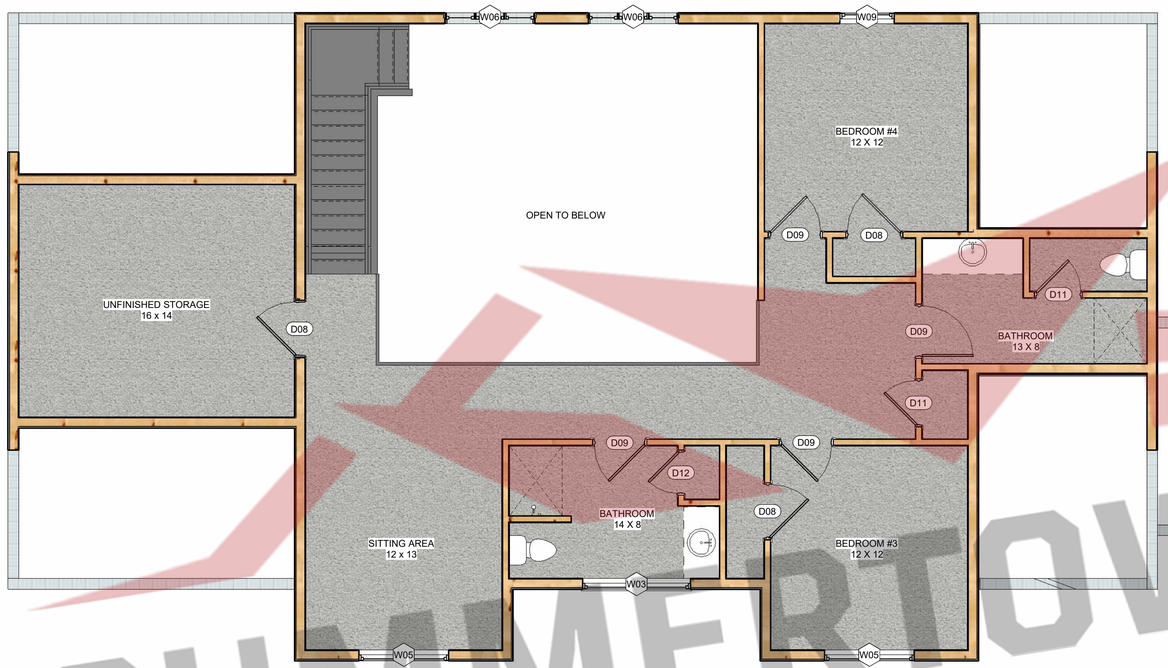

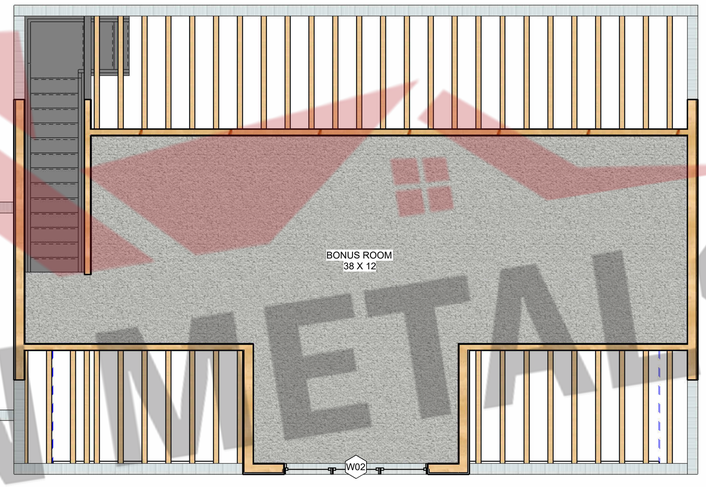

SUMMERTOWN METALS LLC

Current Revision

Number	Date	Revised By	Description

Description: 2nd Floor Plan

Project Type: HOUSE & GARAGE

Project Status:

Prepared For:

Project Address:

Heritage Oak

SUMMERTOWN METALS
3864 Summertown Hwy.
Summertown, TN 38483
Phone: (931) 796-1521
www.summertownmetals.com

Date Issued: 04/28/2026

Scale: 1/4" = 1'-0"

Drawn By:

Checked By: CBP

Sheet: S.4

THESE PLANS ARE THE SOLE PROPERTY OF SUMMERTOWN METALS, LLC. ANY UNAUTHORIZED REPRODUCTION OF THESE PLANS IS STRICTLY PROHIBITED.

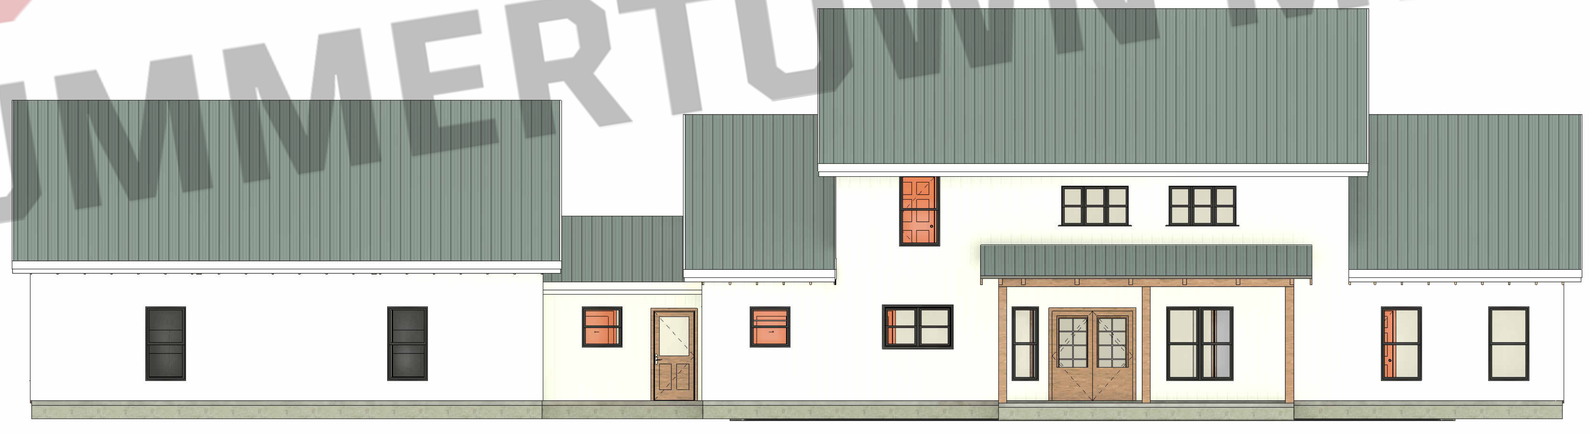

SUMMERTOWN METALS LLC

THESE PLANS ARE THE SOLE PROPERTY OF SUMMERTOWN METALS, LLC. ANY UNAUTHORIZED REPRODUCTION OF THESE PLANS IS STRICTLY PROHIBITED.

Current Revision

Revision Table

Number	Date	Revised By	Description

Description: Elevations

Project Type: HOUSE & GARAGE

Project Status:

Prepared For: Heritage Oak

Project Address:

SUMMERTOWN METALS
3864 Summertown Hwy.
Summertown, TN 38483
Phone: (931) 796-1521
www.summertownmetals.com

Date Issued: 04/28/2026

Scale: 3/16" = 1'-0"

Drawn By:

Checked By: CBP

Sheet: S.7

SUMMERTOWN METALS LLC

THESE PLANS ARE THE SOLE PROPERTY OF SUMMERTOWN METALS, LLC. ANY UNAUTHORIZED REPRODUCTION OF THESE PLANS IS STRICTLY PROHIBITED.

Current Revision

Revision Table

Number	Date	Revised By	Description

Description: Elevations

Project Type: HOUSE & GARAGE

Project Status:

Prepared For: Heritage Oak

Project Address:

SUMMERTOWN METALS
3864 Summertown Hwy.
Summertown, TN 38483
Phone: (931) 796-1521
www.summertownmetals.com

Date Issued: 04/28/2026

Scale: 1/4" = 1'-0"

Drawn By:

Checked By: CBP

Sheet: S.8

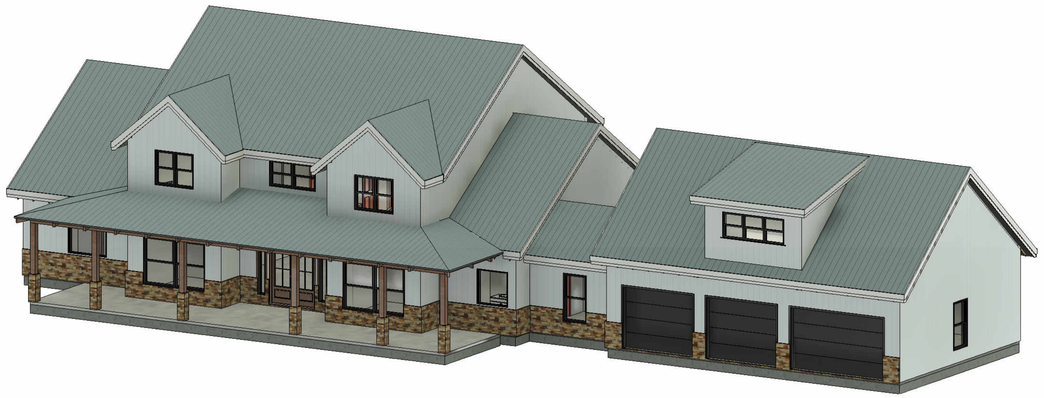

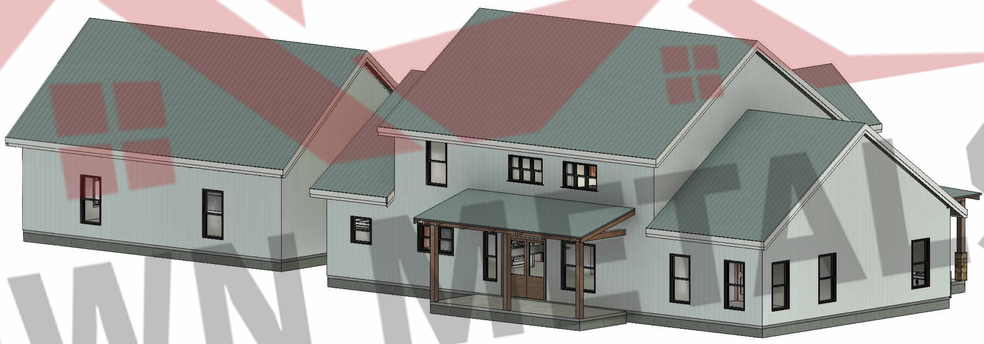

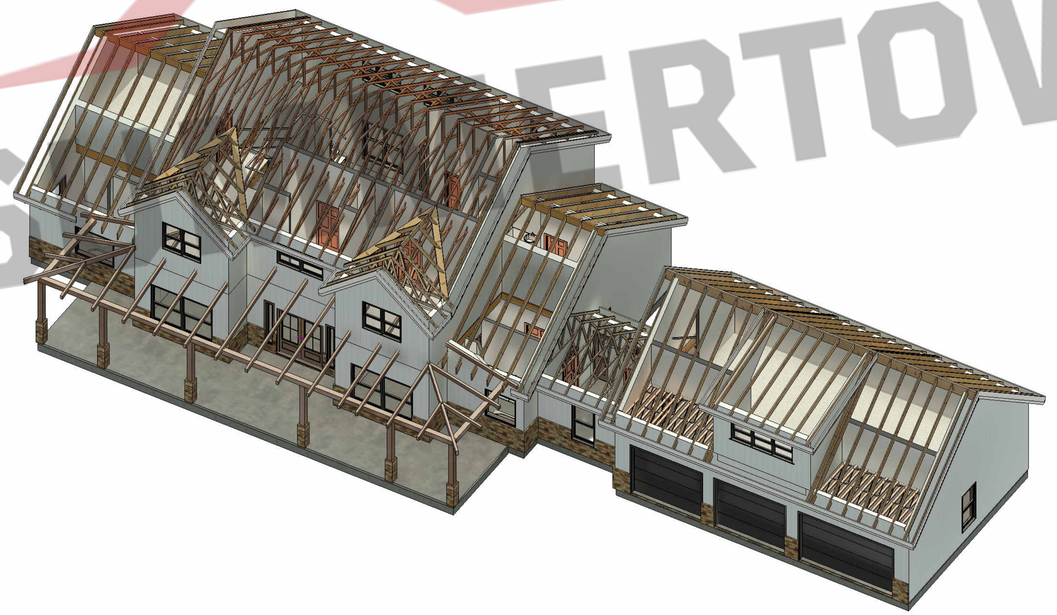

SUMMERTOWN METALS LLC

Current Revision

Revision Table

Number	Date	Revised By	Description

Description: 3D Views

Project Type: HOUSE & GARAGE

Project Status:

Prepared For:

Heritage Oak

Project Address:

SUMMERTOWN METALS
3864 Summertown Hwy.
Summertown, TN 38483
Phone: (931) 796-1521
www.summertownmetals.com

Date Issued: 04/28/2026

Scale:

Drawn By:

Checked By: CBP

Sheet: S.9

THESE PLANS ARE THE SOLE PROPERTY OF SUMMERTOWN METALS, LLC. ANY UNAUTHORIZED REPRODUCTION OF THESE PLANS IS STRICTLY PROHIBITED.