SUMMERTOWN METALS

3864 Summertown Highway
Summertown, TN 38483
Phone: (931) 796-1521
Email: info@summertownmetals.com

Drawings Prepared For:

Hidden Creek

THESE PLANS ARE THE SOLE PROPERTY OF SUMMERTOWN METALS, LLC. ANY UNAUTHORIZED REPRODUCTION OF THESE PLANS IS STRICTLY PROHIBITED.

Current Revision

Revision Table

Number	Date	Revised By	Description

Description: Cover Sheet & General Notes

Project Type: House & Garage

Project Status: Not For Construction

Prepared For: Hidden Creek

Project Address:

SUMMERTOWN METALS
3864 Summertown Hwy.
Summertown, TN 38483
Phone: (931) 796-1521
www.summertownmetals.com

Date Issued: 6/4/26

Scale: NOT TO SCALE

Drawn By: RLD

Checked By: CBP

Sheet: S.1

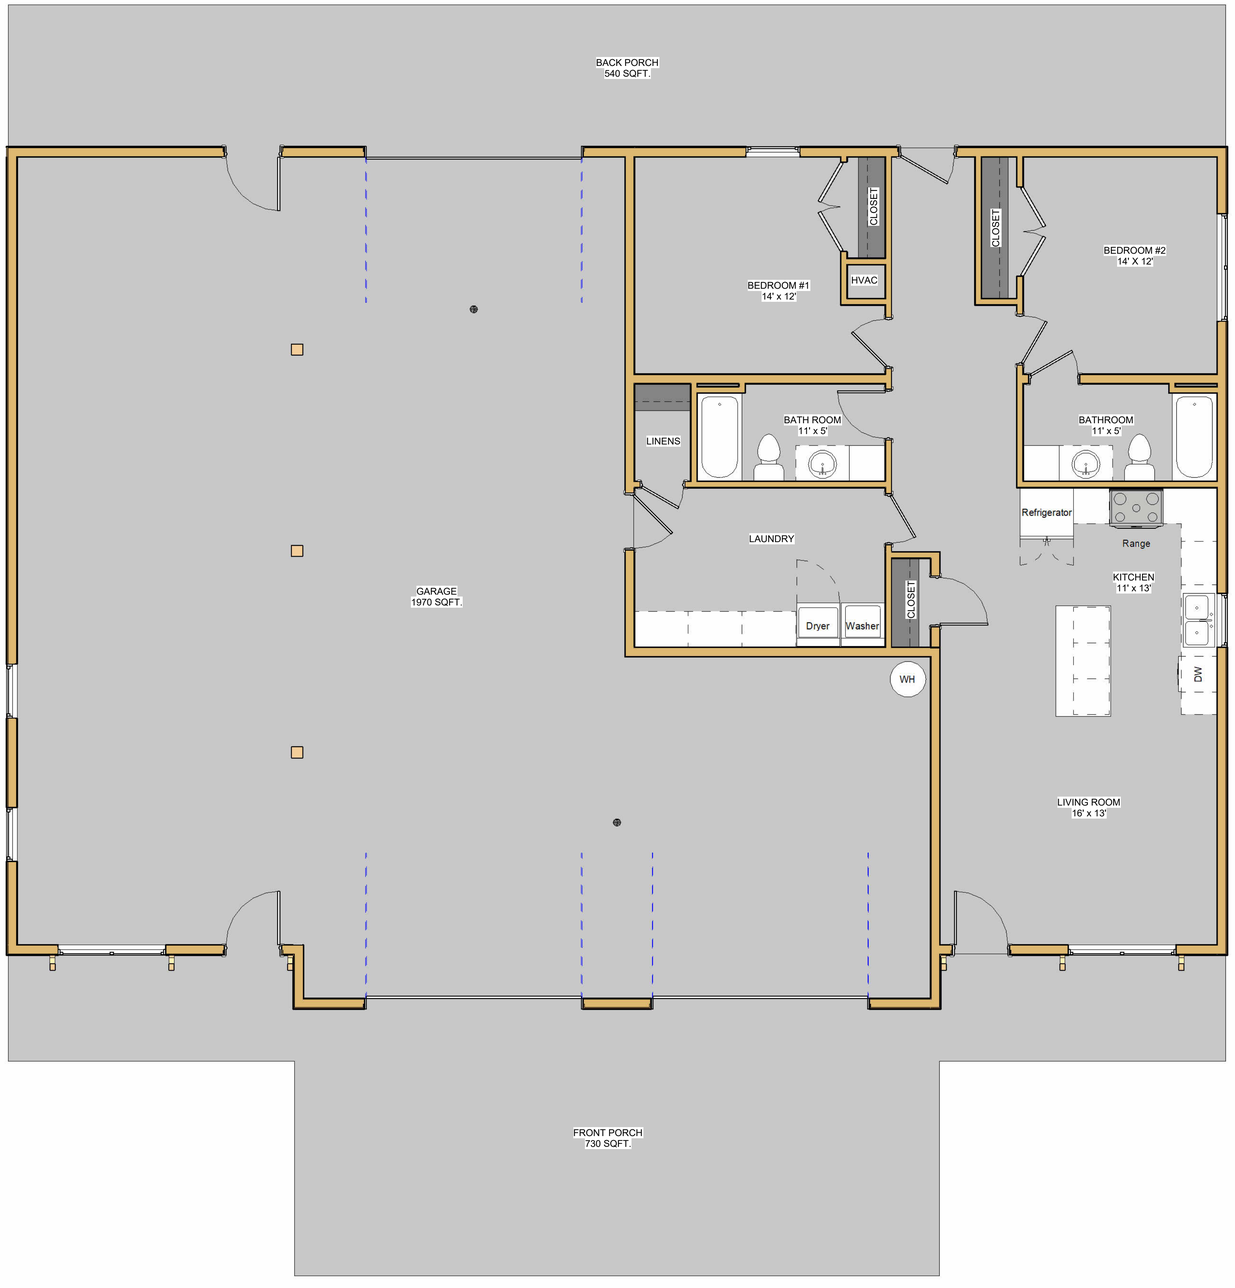

SQFT Schedule

Area	Name
1196 SF	LIVING SPACE
1972 SF	GARAGE
732 SF	FRONT PORCH
544 SF	BACK PORCH

Current Revision

Revision Table

Number	Date	Revised By	Description

Description: 1st Floor Layout

Project Type: House & Garage

Project Status: Not For Construction

Prepared For: Hidden Creek

Project Address:

SUMMERTOWN METALS
3864 Summertown Hwy.
Summertown, TN 38483
Phone: (931) 796-1521
www.summertownmetals.com

Date Issued: 6/4/26

Scale: 1/4" = 1'-0"

Drawn By: RLD

Checked By: CBP

Sheet: S.2

THESE PLANS ARE THE SOLE PROPERTY OF SUMMERTOWN METALS, LLC. ANY UNAUTHORIZED REPRODUCTION OF THESE PLANS IS STRICTLY PROHIBITED.

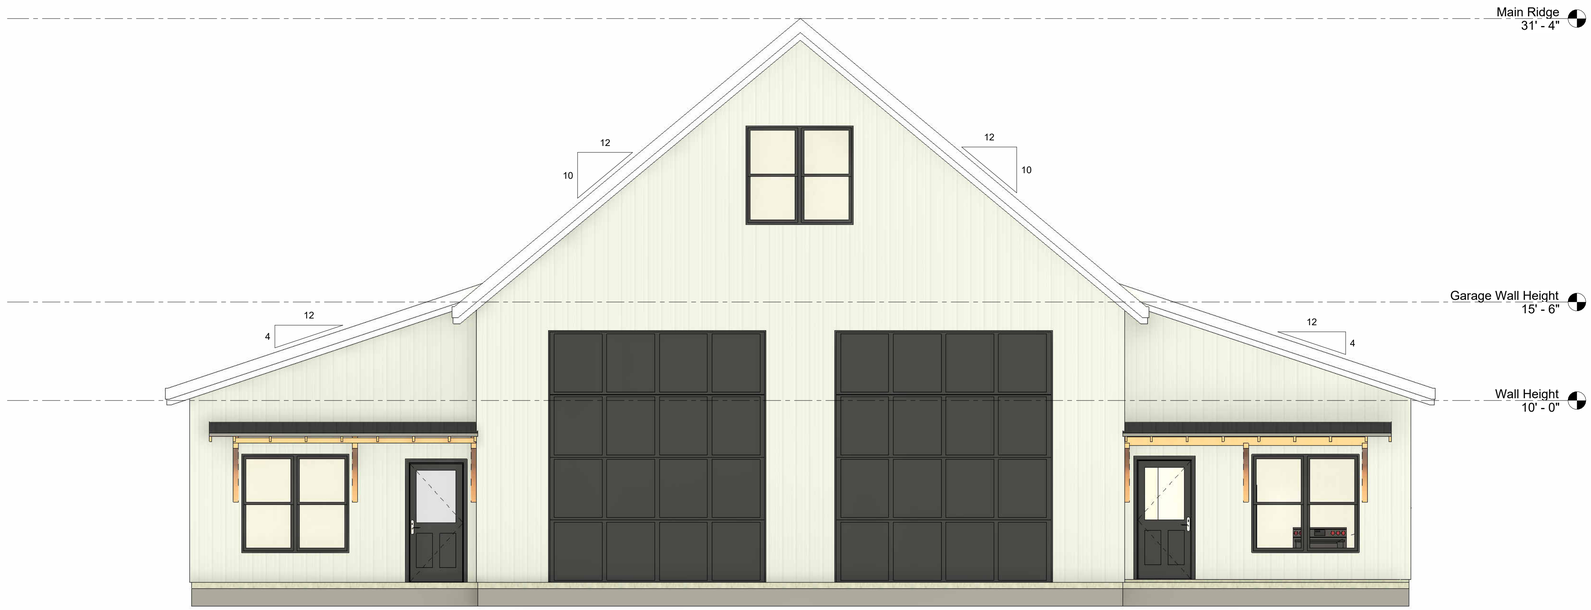

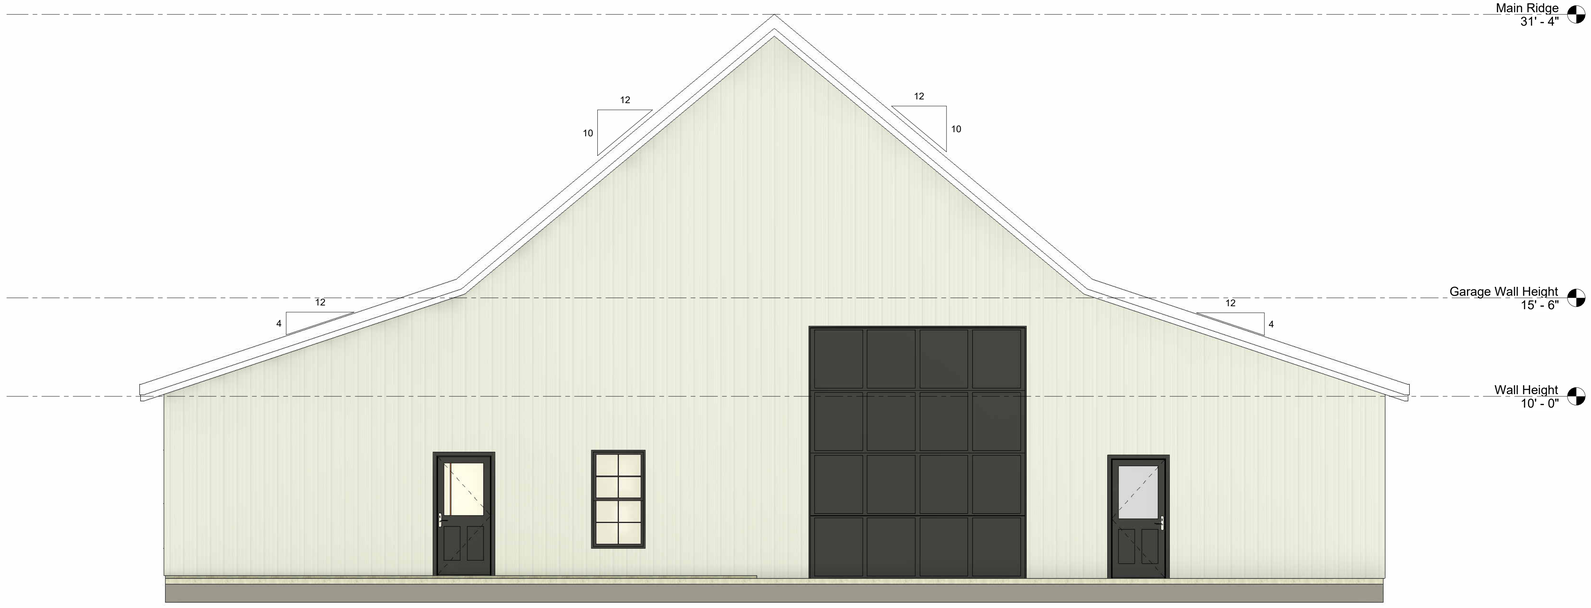

THESE PLANS ARE THE SOLE PROPERTY OF SUMMERTOWN METALS, LLC. ANY UNAUTHORIZED REPRODUCTION OF THESE PLANS IS STRICTLY PROHIBITED.

Current Revision

Revision Table

Number	Date	Revised By	Description

Description: Elevations

Project Type: House & Garage

Project Status: Not For Construction

Prepared For: Hidden Creek

Project Address:

SUMMERTOWN METALS
3864 Summertown Hwy.
Summertown, TN 38483
Phone: (931) 796-1521
www.summertownmetals.com

Date Issued: 6/4/26

Scale: 1/4" = 1'-0"

Drawn By: RLD

Checked By: CBP

Sheet: S.3

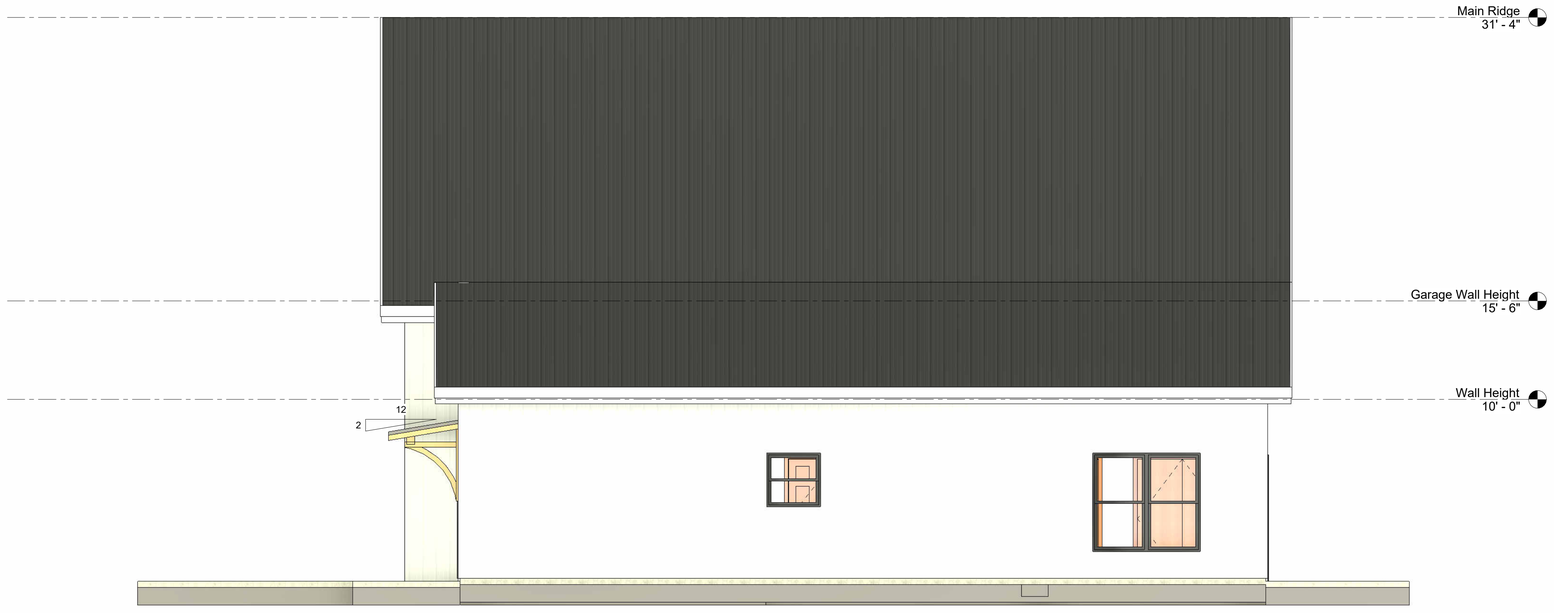

THESE PLANS ARE THE SOLE PROPERTY OF SUMMERTOWN METALS, LLC. ANY UNAUTHORIZED REPRODUCTION OF THESE PLANS IS STRICTLY PROHIBITED.

Current Revision

Revision Table

Number	Date	Revised By	Description

Description: Elevations

Project Type: House & Garage

Project Status: Not For Construction

Prepared For: Hidden Creek

Project Address:

SUMMERTOWN METALS
3864 Summertown Hwy.
Summertown, TN 38483
Phone: (931) 796-1521
www.summertownmetals.com

Date Issued: 6/4/26

Scale: 1/4" = 1'-0"

Drawn By: RLD

Checked By: CBP

Sheet: S.4

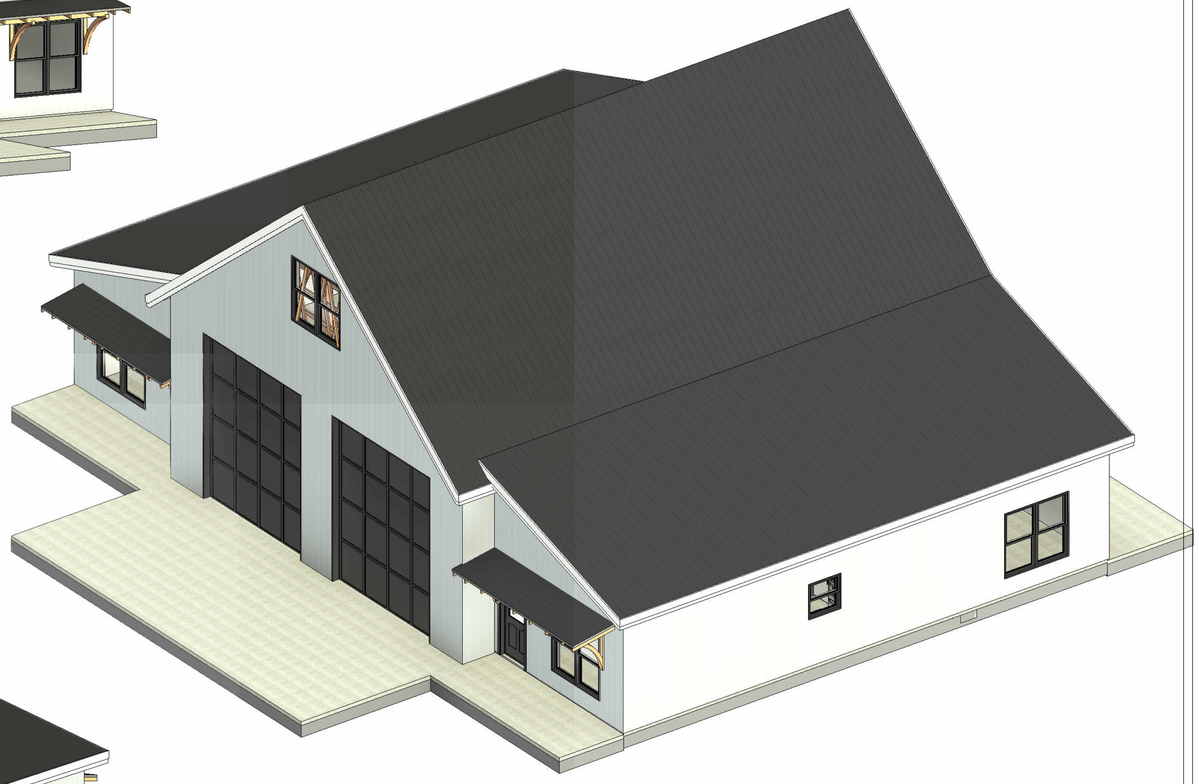

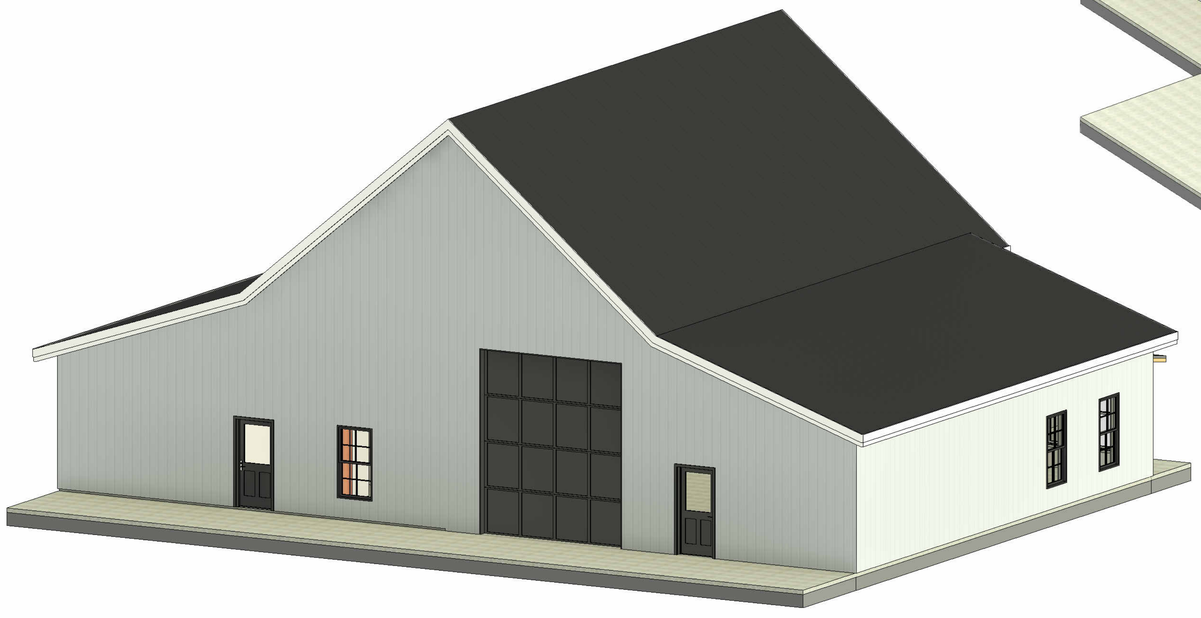

Current Revision

Revision Table

Number	Date	Revised By	Description

Description: 3d Views

Project Type: House & Garage

Project Status: Not For Construction

Prepared For: Hidden Creek

Project Address:

SUMMERTOWN METALS

3864 Summertown Hwy,
Summertown, TN 38483
Phone: (931) 796-1521
www.summertownmetals.com

Date Issued: 6/4/26

Scale:

Drawn By: RLD

Checked By: CBP

Sheet: S.5

THESE PLANS ARE THE SOLE PROPERTY OF SUMMERTOWN METALS, LLC. ANY UNAUTHORIZED REPRODUCTION OF THESE PLANS IS STRICTLY PROHIBITED.