SUMMERTOWN METALS

3864 Summertown Highway
Summertown, TN 38483
Phone: (931) 796-1521
Email: info@summertownmetals.com

Huntley Deluxe With Garage

THESE PLANS ARE THE SOLE PROPERTY OF SUMMERTOWN METALS, LLC. ANY UNAUTHORIZED REPRODUCTION OF THESE PLANS IS STRICTLY PROHIBITED.

Current Revision

Revision Table

Number	Date	Revised By	Description

Description: Media Cover Sheet

Project Type: House & Garage

Project Status: NOT FOR CONSTRUCTION

Prepared For: Huntley Deluxe With Garage

Project Address:

SUMMERTOWN METALS
3864 Summertown Hwy.
Summertown, TN 38483
Phone: (931) 796-1521
www.summertownmetals.com

Date Issued: 06/12/2026

Scale: NOT TO SCALE

Drawn By: KSM

Checked By: CBP

Sheet: S.1

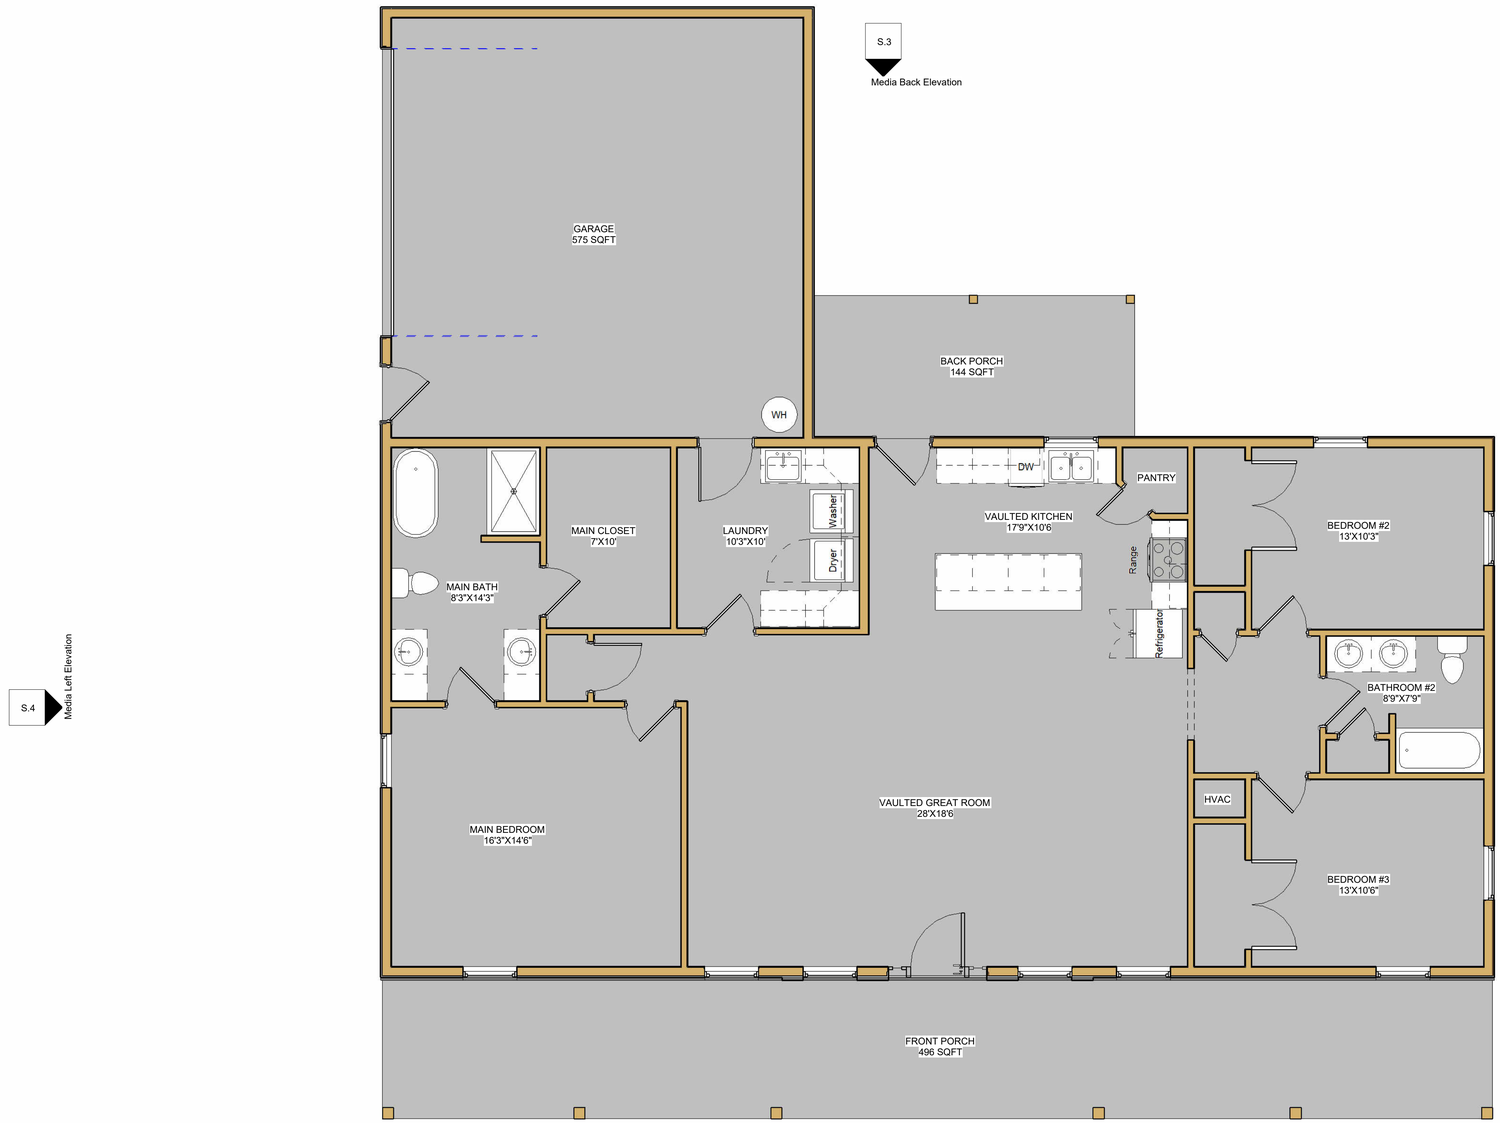

Media Left Elevation
S.4

Media Right Elevation
S.4

Media Front Elevation
S.3

THESE PLANS ARE THE SOLE PROPERTY OF SUMMERTOWN METALS, LLC. ANY UNAUTHORIZED REPRODUCTION OF THESE PLANS IS STRICTLY PROHIBITED.

Current Revision

Revision Table

Number	Date	Revised By	Description

Description: Floor Plan

Project Type: House & Garage

Project Status: NOT FOR CONSTRUCTION

Prepared For: Huntley Deluxe With Garage

Project Address:

SUMMERTOWN METALS
3864 Summertown Hwy.
Summertown, TN 38483
Phone: (931) 796-1521
www.summertownmetals.com

Date Issued: 06/12/2026

Scale: 1/4" = 1'-0"

Drawn By: KSM

Checked By: CBP

Sheet: S.2

NOTE: THE GENERAL CONTRACTOR SHALL BE SOLELY RESPONSIBLE FOR ENSURING THAT ALL STRUCTURES SHALL BE CONSTRUCTED IN ACCORDANCE WITH ANY AND ALL APPLICABLE LOCAL CODE REQUIREMENTS.

1 Media Front Elevation
3/8" = 1'-0"

2 Media Back Elevation
3/8" = 1'-0"

THESE PLANS ARE THE SOLE PROPERTY OF SUMMERTOWN METALS, LLC. ANY UNAUTHORIZED REPRODUCTION OF THESE PLANS IS STRICTLY PROHIBITED.

Current Revision

Revision Table

Number	Date	Revised By	Description

Description: Elevations

Project Type: House & Garage

Project Status: NOT FOR CONSTRUCTION

Prepared For: Huntley Deluxe With Garage

Project Address:

SUMMERTOWN METALS
3864 Summertown Hwy.
Summertown, TN 38483
Phone: (931) 796-1521
www.summertownmetals.com

Date Issued: 06/12/2026

Scale: 3/8" = 1'-0"

Drawn By: KSM

Checked By: CBP

Sheet: S.3

NOTE: THE GENERAL CONTRACTOR SHALL BE SOLELY RESPONSIBLE FOR ENSURING THAT ALL STRUCTURES SHALL BE CONSTRUCTED IN ACCORDANCE WITH ANY AND ALL APPLICABLE LOCAL CODE REQUIREMENTS.

1 Media Left Elevation
3/8" = 1'-0"

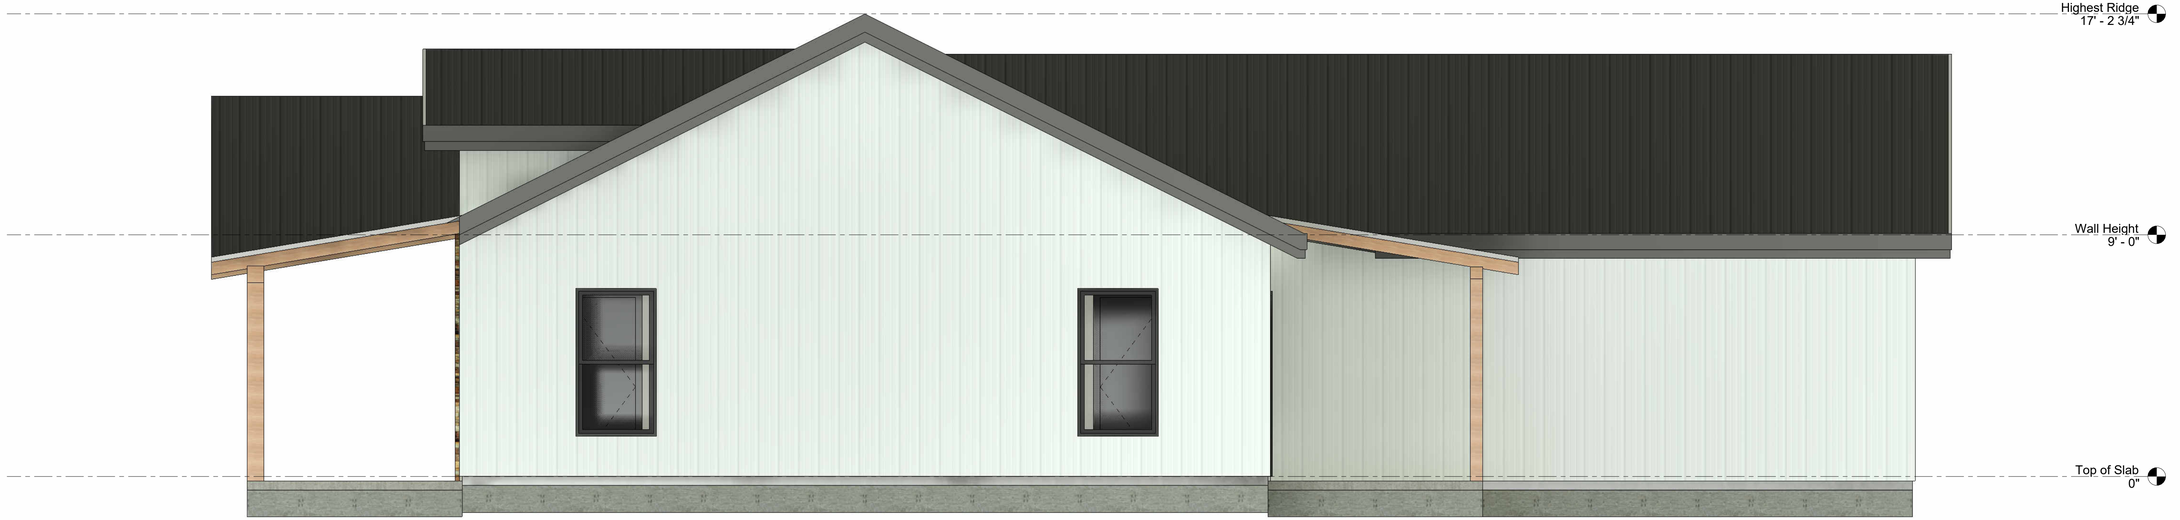

2 Media Right Elevation
3/8" = 1'-0"

THESE PLANS ARE THE SOLE PROPERTY OF SUMMERTOWN METALS, LLC. ANY UNAUTHORIZED REPRODUCTION OF THESE PLANS IS STRICTLY PROHIBITED.

Current Revision

Revision Table

Number	Date	Revised By	Description

Description: Elevations

Project Type: House & Garage

Project Status: NOT FOR CONSTRUCTION

Prepared For: Huntley Deluxe With Garage

Project Address:

SUMMERTOWN METALS
3864 Summertown Hwy.
Summertown, TN 38483
Phone: (931) 796-1521
www.summertownmetals.com

Date Issued: 06/12/2026

Scale: 3/8" = 1'-0"

Drawn By: KSM

Checked By: CBP

Sheet: S.4

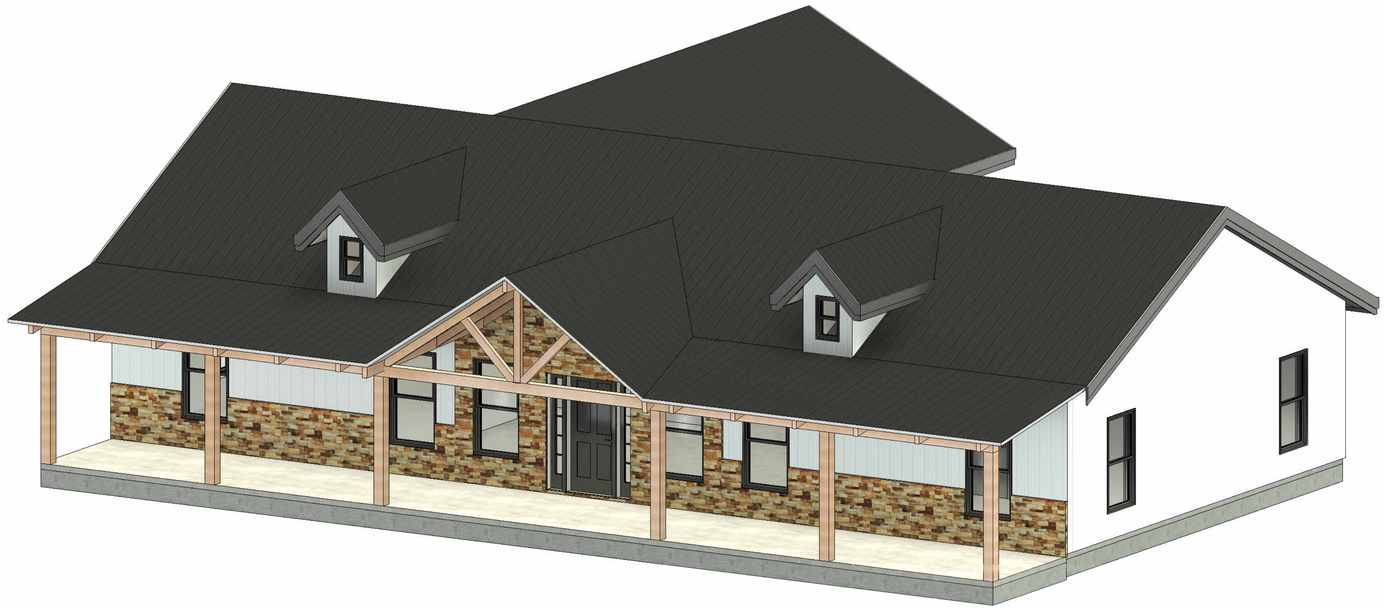

THESE PLANS ARE THE SOLE PROPERTY OF SUMMERTOWN METALS, LLC. ANY UNAUTHORIZED REPRODUCTION OF THESE PLANS IS STRICTLY PROHIBITED.

Current Revision

Revision Table

Number	Date	Revised By	Description

Description: 3D Views

Project Type: House & Garage

Project Status: NOT FOR CONSTRUCTION

Prepared For: Huntley Deluxe With Garage

Project Address:

SUMMERTOWN METALS
3864 Summertown Hwy.
Summertown, TN 38483
Phone: (931) 796-1521
www.summertownmetals.com

Date Issued: 06/12/2026

Scale:

Drawn By: KSM

Checked By: CBP

Sheet: S.5