SUMMERTOWN METALS

3864 Summertown Highway
Summertown, TN 38483
Phone: (931) 796-1521
Email: info@summertownmetals.com

Drawings Prepared For:

Huntley 2.0

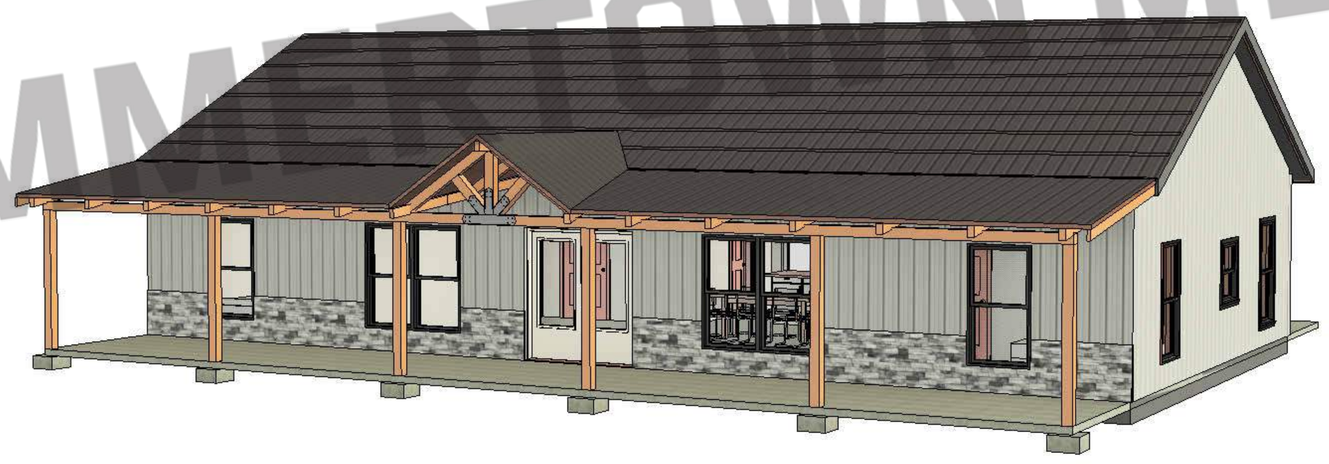

SUMMERTOWN METALS LLC

Current Revision

Revision Table

Number	Date	Revised By	Description

Description: Cover Sheet & General Notes

Project Type: House

Project Status: Not For Construction

Prepared For: Huntley 2.0

Project Address:

SUMMERTOWN METALS
3864 Summertown Hwy.
Summertown, TN 38483
Phone: (931) 796-1521
www.summertownmetals.com

Date Issued

Scale: NOT TO SCALE

Drawn By:

Checked By: DMW

Sheet: S.1

THESE PLANS ARE THE SOLE PROPERTY OF SUMMERTOWN METALS, LLC. ANY UNAUTHORIZED REPRODUCTION OF THESE PLANS IS STRICTLY PROHIBITED.

SUMMERTOWN METALS LLC

THESE PLANS ARE THE SOLE PROPERTY OF SUMMERTOWN METALS, LLC. ANY UNAUTHORIZED REPRODUCTION OF THESE PLANS IS STRICTLY PROHIBITED.

Current Revision

Revision Table			
Number	Date	Revised By	Description

Description: First Floor

Project Type: House

Project Status: Not For Construction

Prepared For: Huntley 2.0

Project Address:

SUMMERTOWN METALS
3864 Summertown Hwy.
Summertown, TN 38483
Phone: (931) 796-1521
www.summertownmetals.com

Date Issued

Scale: 3/8" = 1'-0"

Drawn By

Checked By

Sheet: S.2

SUMMERTOWN METALS LLC

THESE PLANS ARE THE SOLE PROPERTY OF SUMMERTOWN METALS, LLC. ANY UNAUTHORIZED REPRODUCTION OF THESE PLANS IS STRICTLY PROHIBITED.

Current Revision

Revision Table

Number	Date	Revised By	Description

Description: Elevations

Project Type: House

Project Status: Not For Construction

Prepared For: Huntley 2.0

Project Address:

SUMMERTOWN METALS
3864 Summertown Hwy.
Summertown, TN 38483
Phone: (931) 796-1521
www.summertownmetals.com

Date Issued

Scale: 3/8" = 1'-0"

Drawn By

Checked By

Sheet: S.3

SUMMERTOWN METALS LLC

THESE PLANS ARE THE SOLE PROPERTY OF SUMMERTOWN METALS, LLC. ANY UNAUTHORIZED REPRODUCTION OF THESE PLANS IS STRICTLY PROHIBITED.

Current Revision

Revision Table

Number	Date	Revised By	Description

Description: Elevations

Project Type: House

Project Status: Not For Construction

Prepared For: Huntley 2.0

Project Address:

SUMMERTOWN METALS
3864 Summertown Hwy.
Summertown, TN 38483
Phone: (931) 796-1521
www.summertownmetals.com

Date Issued

Scale: 3/8" = 1'-0"

Drawn By

Checked By

Sheet: S.4

SUMMERTOWN METALS LLC

THESE PLANS ARE THE SOLE PROPERTY OF SUMMERTOWN METALS, LLC. ANY UNAUTHORIZED REPRODUCTION OF THESE PLANS IS STRICTLY PROHIBITED.

Current Revision

Revision Table

Number	Date	Revised By	Description

Description: 3-D Views & Schedules

Project Type: House

Project Status: Not For Construction

Prepared For: Huntley 2.0

Project Address:

SUMMERTOWN METALS
3864 Summertown Hwy.
Summertown, TN 38483
Phone: (931) 796-1521
www.summertownmetals.com

Date Issued

Scale

Drawn By

Checked By

Sheet: S.5