SUMMERTOWN METALS

3864 Summertown Highway
Summertown, TN 38483
Phone: (931) 796-1521
Email: info@summertownmetals.com

Drawings Prepared For:

THE NEELY

SUMMERTOWN METALS, LLC

Current Revision

Revision Table			
Number	Date	Revised By	Description

Description: Cover Sheet & General Notes

Project Type:

Project Status: NOT FOR CONSTRUCTION

Prepared For: THE NEELY

Project Address:

SUMMERTOWN METALS
3864 Summertown Hwy,
Summertown, TN 38483
Phone: (931) 796-1521
www.summertownmetals.com

Date Issued: 07/02/24

Scale: NOT TO SCALE

Drawn By: RAW

Checked By: RAW

Sheet: S.1

SUMMERTOWN METALS THESE PLANS ARE THE SOLE PROPERTY OF SUMMERTOWN METALS, LLC. ANY UNAUTHORIZED REPRODUCTION OF THESE PLANS IS STRICTLY PROHIBITED. SUMMERTOWN METALS

S.3
Back Elevation

S.3
Left Elevation

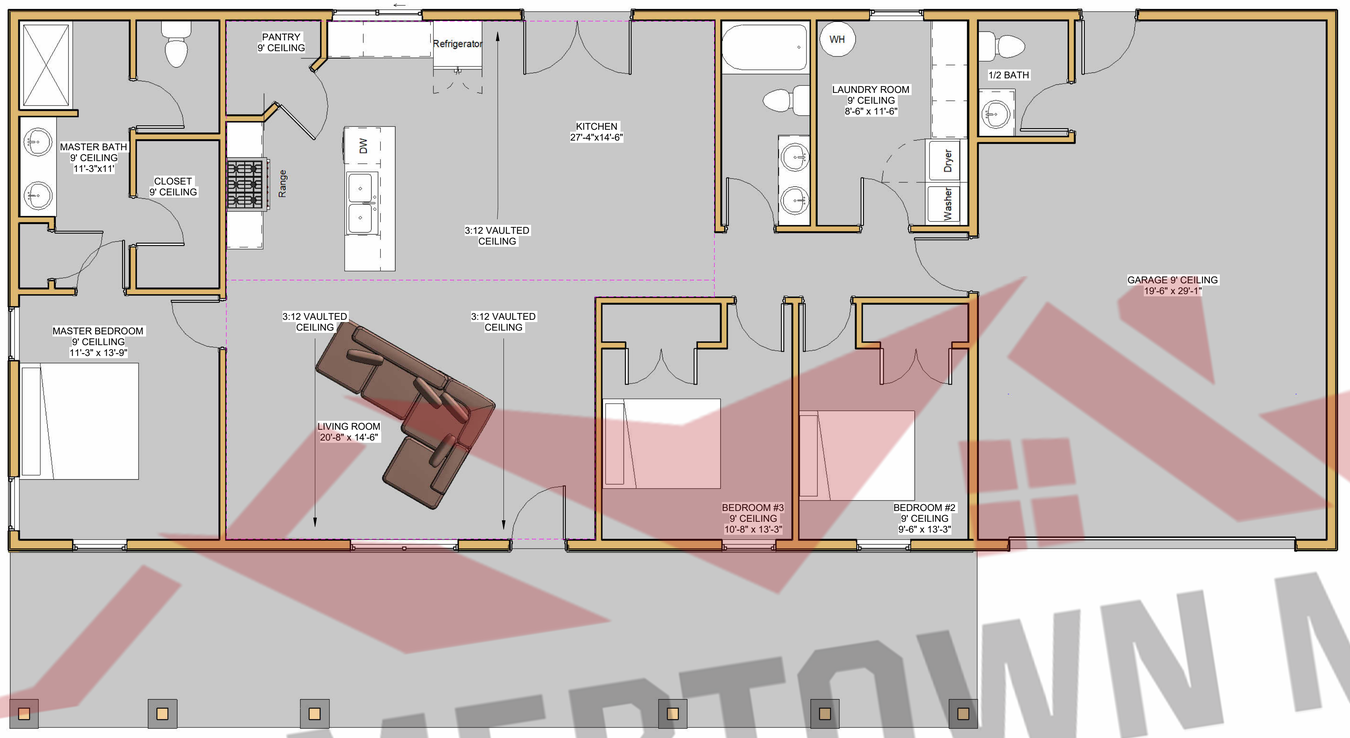

Right Elevation
S.3

Front Elevation
S.3

1 Floor Layout
1/4" = 1'-0"

SUMMERTOWN METALS

Current Revision

Revision Table

Number	Date	Revised By	Description

Description: Floor Layout

Project Type:

Project Status: NOT FOR CONSTRUCTION

Prepared For: THE NEELY

Project Address:

SUMMERTOWN METALS
3864 Summertown Hwy,
Summertown, TN 38483
Phone: (931) 796-1521
www.summertownmetals.com

Date Issued: 07/02/24

Scale: 1/4" = 1'-0"

Drawn By: RAW

Checked By: RAW

Sheet: S.2

THESE PLANS ARE THE SOLE PROPERTY OF SUMMERTOWN METALS, LLC. ANY UNAUTHORIZED REPRODUCTION OF THESE PLANS IS STRICTLY PROHIBITED.

1 Front Elevation
1/4" = 1'-0"

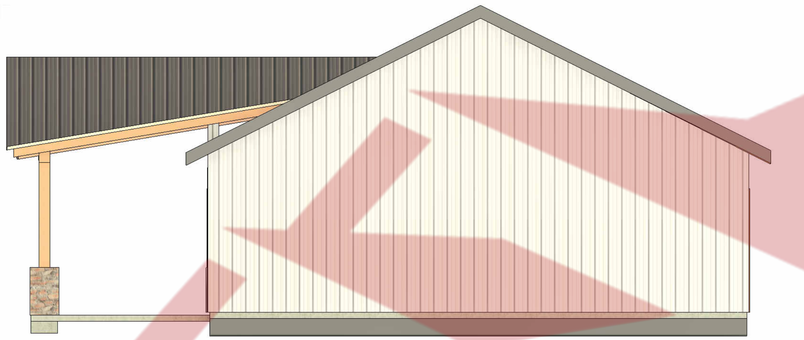

2 RIght Elevation
1/4" = 1'-0"

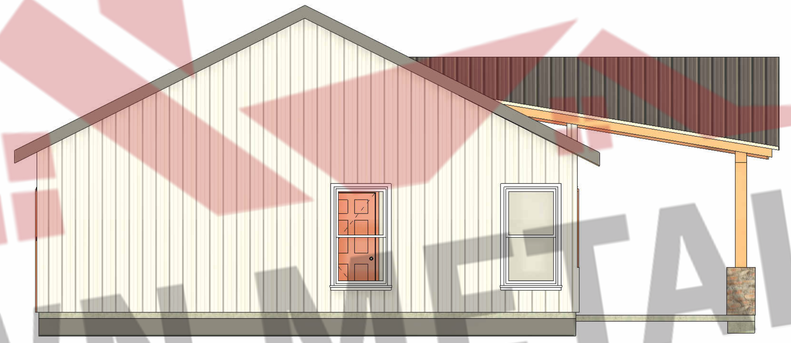

3 Left Elevation
1/4" = 1'-0"

4 Back Elevation
1/4" = 1'-0"

SUMMERTOWN METALS

THESE PLANS ARE THE SOLE PROPERTY OF SUMMERTOWN METALS, LLC. ANY UNAUTHORIZED REPRODUCTION OF THESE PLANS IS STRICTLY PROHIBITED.

Current Revision

Revision Table

Number	Date	Revised By	Description

Description: Elevations

Project Type:

Project Status: NOT FOR CONSTRUCTION

Prepared For: THE NEELY

Project Address:

SUMMERTOWN METALS
3864 Summertown Hwy.
Summertown, TN 38483
Phone: (931) 796-1521
www.summertownmetals.com

Date Issued: 07/02/24

Scale: 1/4" = 1'-0"

Drawn By	Checked By
RAW	RAW

Sheet: S.3

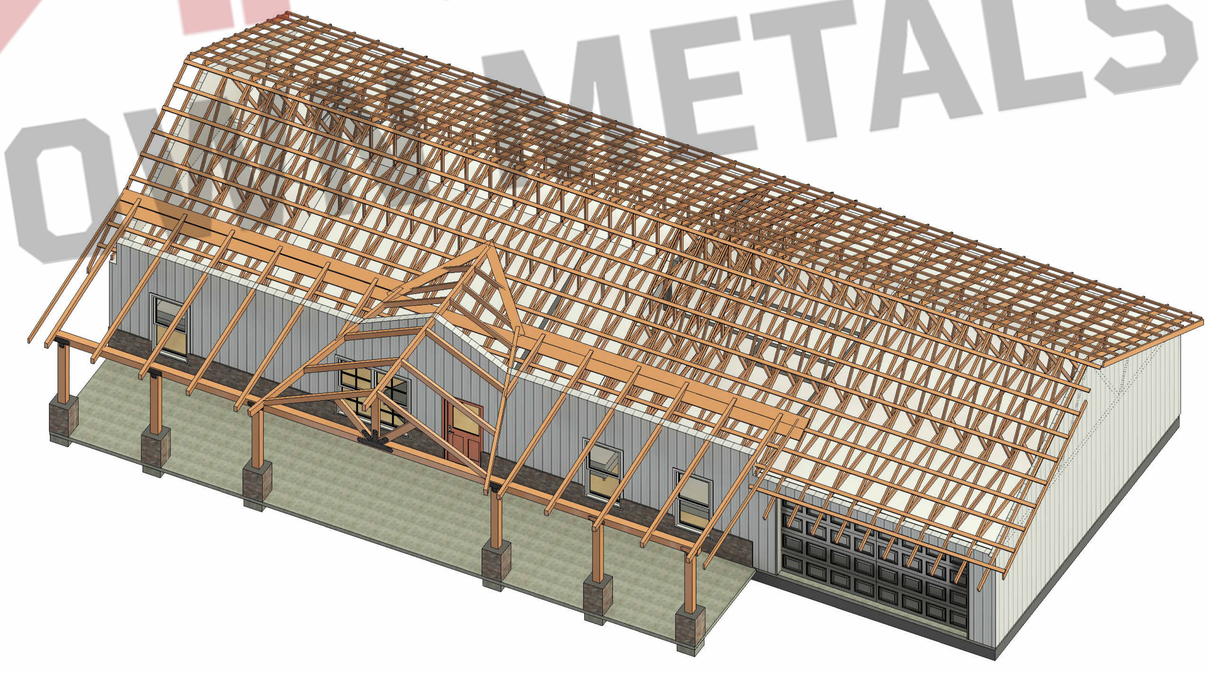

SUMMERTOWN METALS LLC

4 {3D} Copy 1

THESE PLANS ARE THE SOLE PROPERTY OF SUMMERTOWN METALS, LLC. ANY UNAUTHORIZED REPRODUCTION OF THESE PLANS IS STRICTLY PROHIBITED.

Current Revision

Revision Table

Number	Date	Revised By	Description

Description: 3-D Views

Project Type:

Project Status: NOT FOR CONSTRUCTION

Prepared For: THE NEELY

Project Address:

SUMMERTOWN METALS
3864 Summertown Hwy,
Summertown, TN 38483
Phone: (931) 796-1521
www.summertownmetals.com

Date Issued: 07/02/24

Scale:

Drawn By: RAW

Checked By: RAW

Sheet: S.4

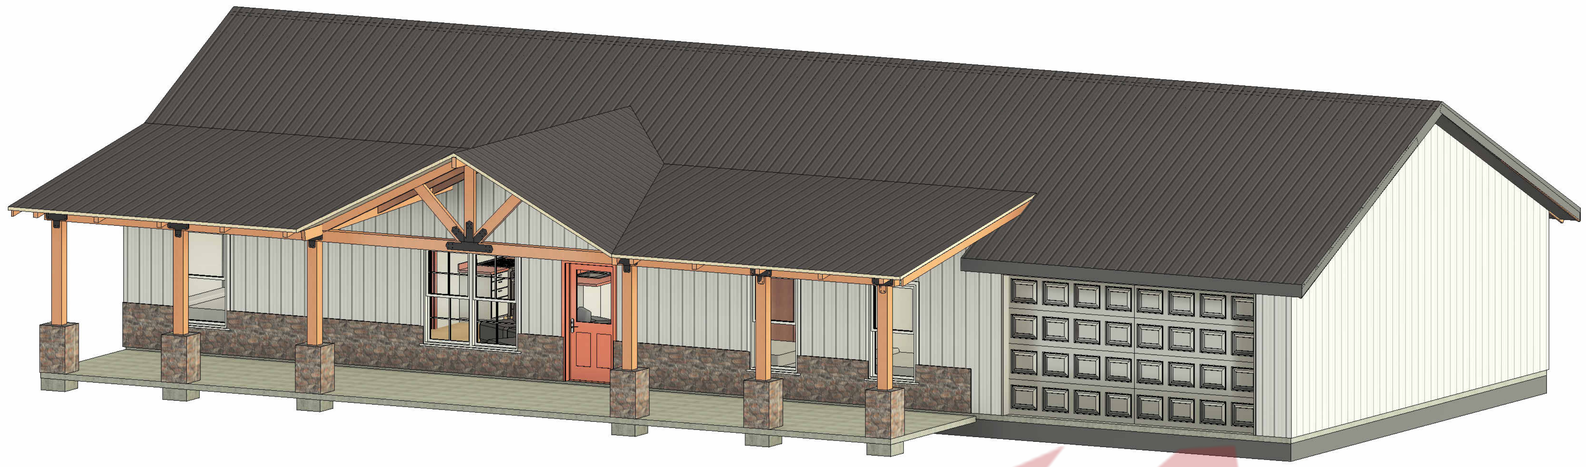

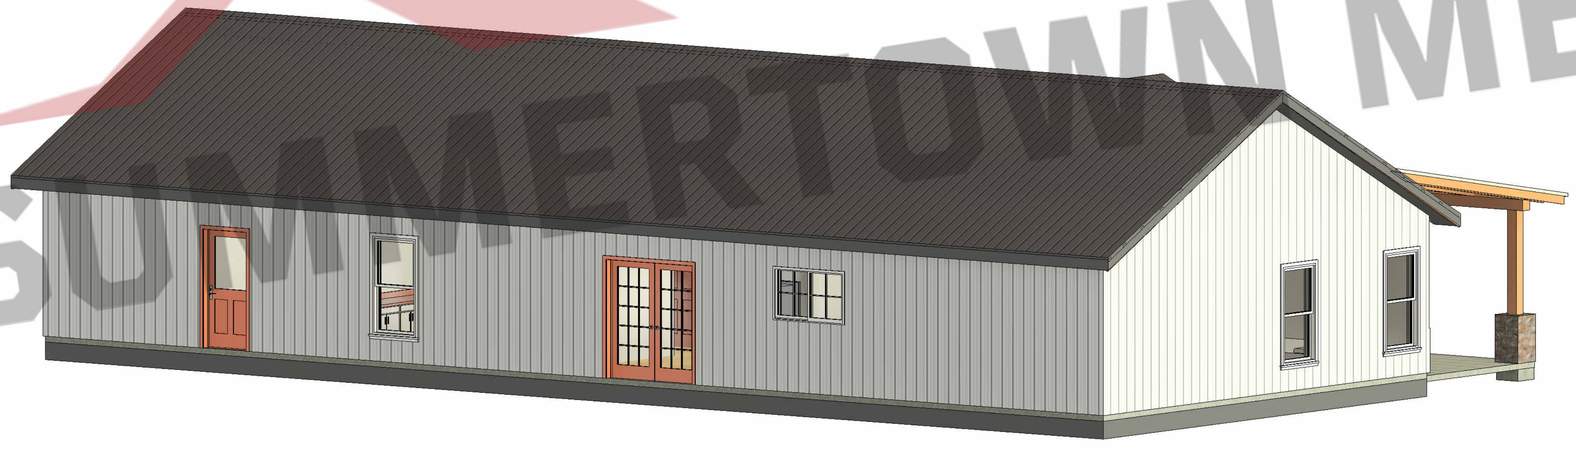

SUMMERTOWN METALS LLC

Current Revision

Revision Table

Number	Date	Revised By	Description

Description: 3-D Views & Schedules

Project Type:

Project Status: NOT FOR CONSTRUCTION

Prepared For: THE NEELY

Project Address:

SUMMERTOWN METALS
3864 Summertown Hwy,
Summertown, TN 38483
Phone: (931) 796-1521
www.summertownmetals.com

Date Issued: 07/02/24

Scale:

Drawn By	Checked By
RAW	RAW

Sheet: S.5

THESE PLANS ARE THE SOLE PROPERTY OF SUMMERTOWN METALS, LLC. ANY UNAUTHORIZED REPRODUCTION OF THESE PLANS IS STRICTLY PROHIBITED.